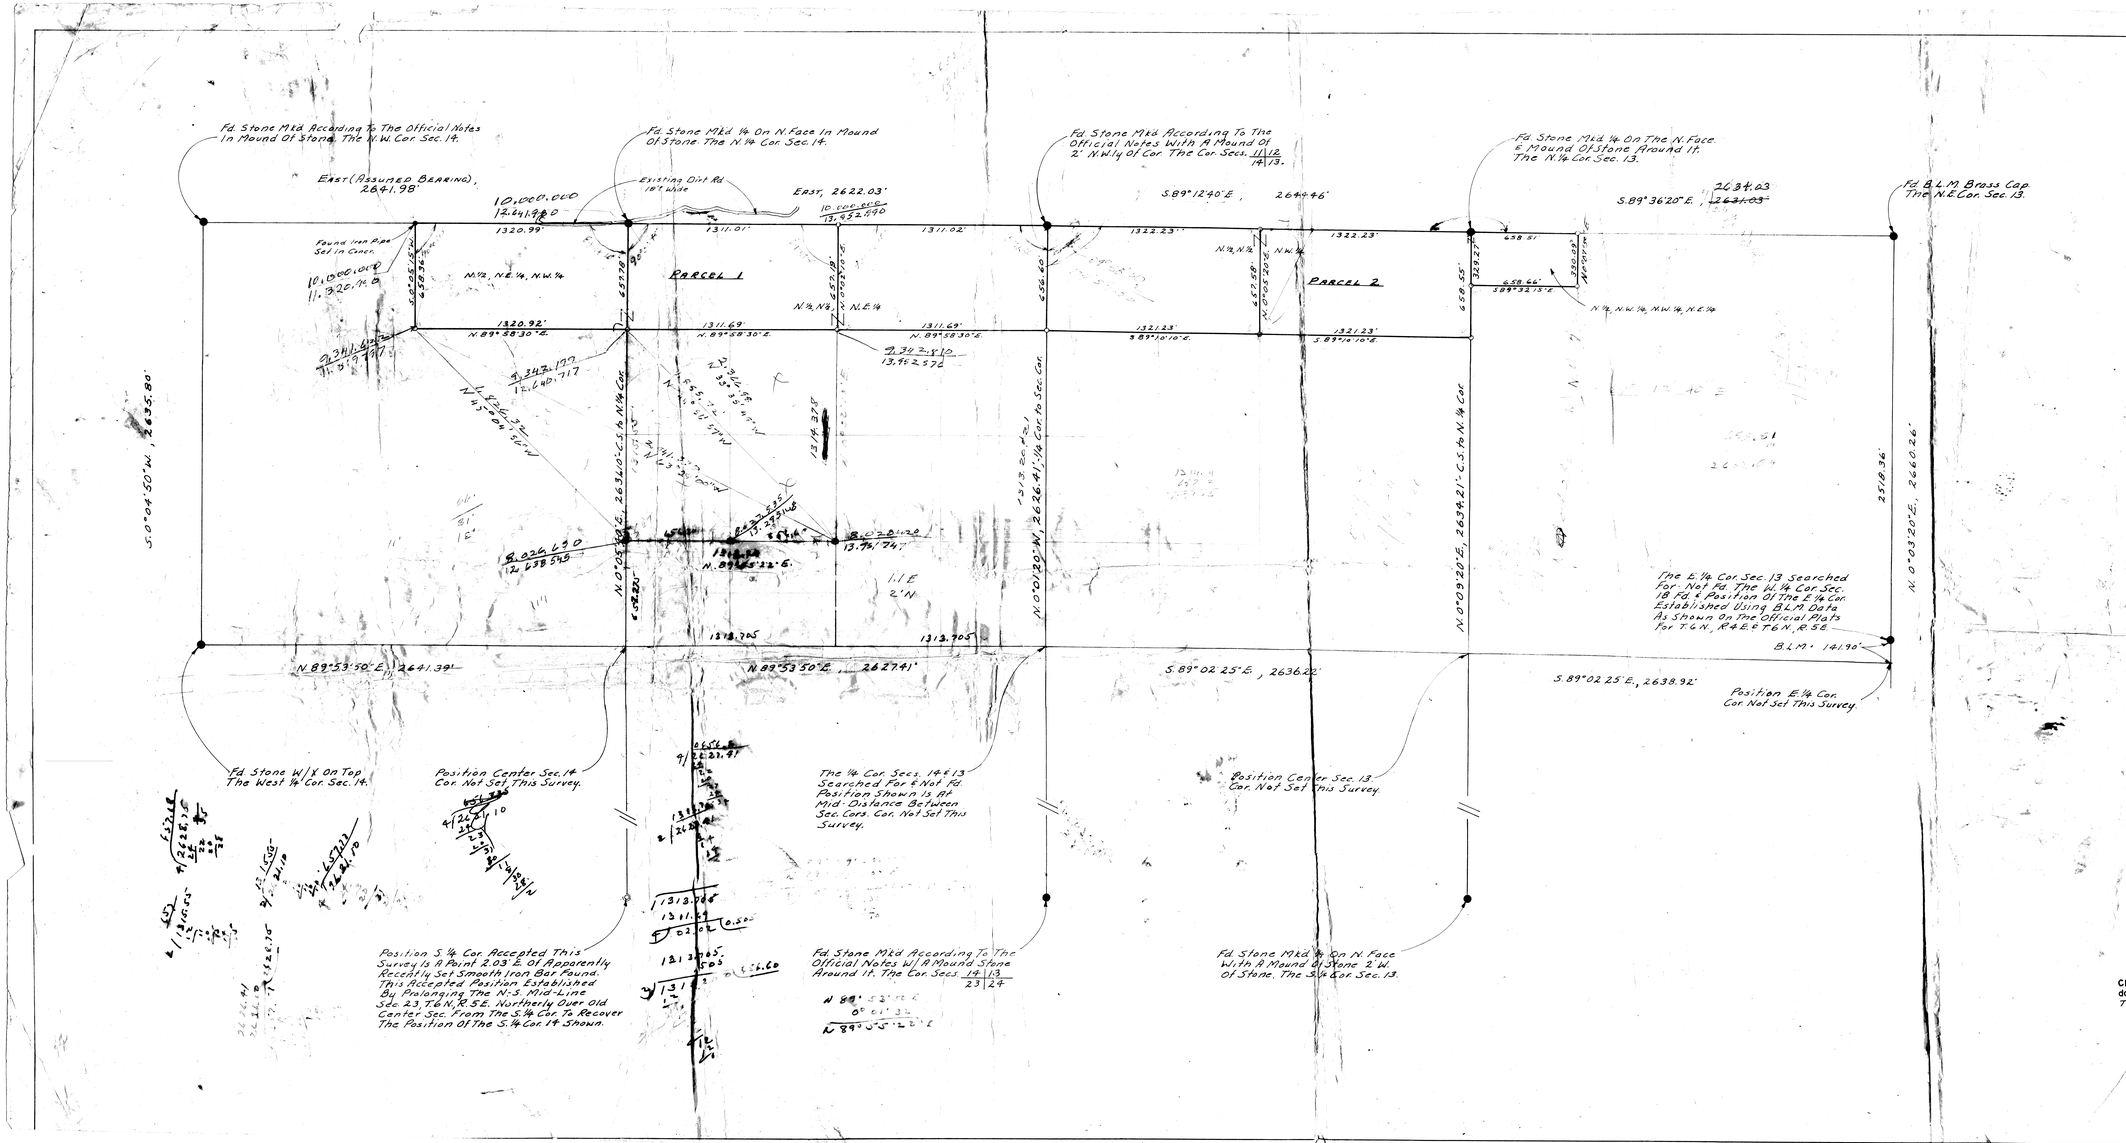

REPORT OF SURVEY

OF

The Portions Of Secs. 13 & 14, T.6N., R.4E., G.&S.R.B.&M. Described In Docket 6864, Page 173, Mar. Co., Az.

FOR

ROBERT C. UPTON
C/O G.M. SOLLENBERGER
4350 E. CAMELBACK RD.
SUITE 160-C
PHOENIX, ARIZ.

N

Scale: 1" = 300'

LEGEND

- ● = Monument Found
- ● = Iron Pipe or Iron Bar Found
- ○ = 1/2" I.D. Iron Pipe Tagged L.S. 1681 Set This Survey
- R = Data From Maricopa County Records
- CR = Calculated From R
- M = Measured In Field
- CM = Calculated From M
- = Wire or Wood Fence
- = Chain Link Fence
- = Block or Stone Wall

Note: Existing Dirt Road Shown Is Approximate Location For Information Only.

DIN 59970

CERTIFICATION: This will certify that the survey shown hereon was done under my supervision during the months of March, April & May, 1973. The Parcel Cors. Are Yet To Be Set.

Eugene V. Kelly
5/30/73

ARIZONA SURVEYING SERVICE
5704 N. 27th AVENUE, PHOENIX, ARIZONA
Drawing No. L-73-2748 Phone: 242-0539