28 6N 4E

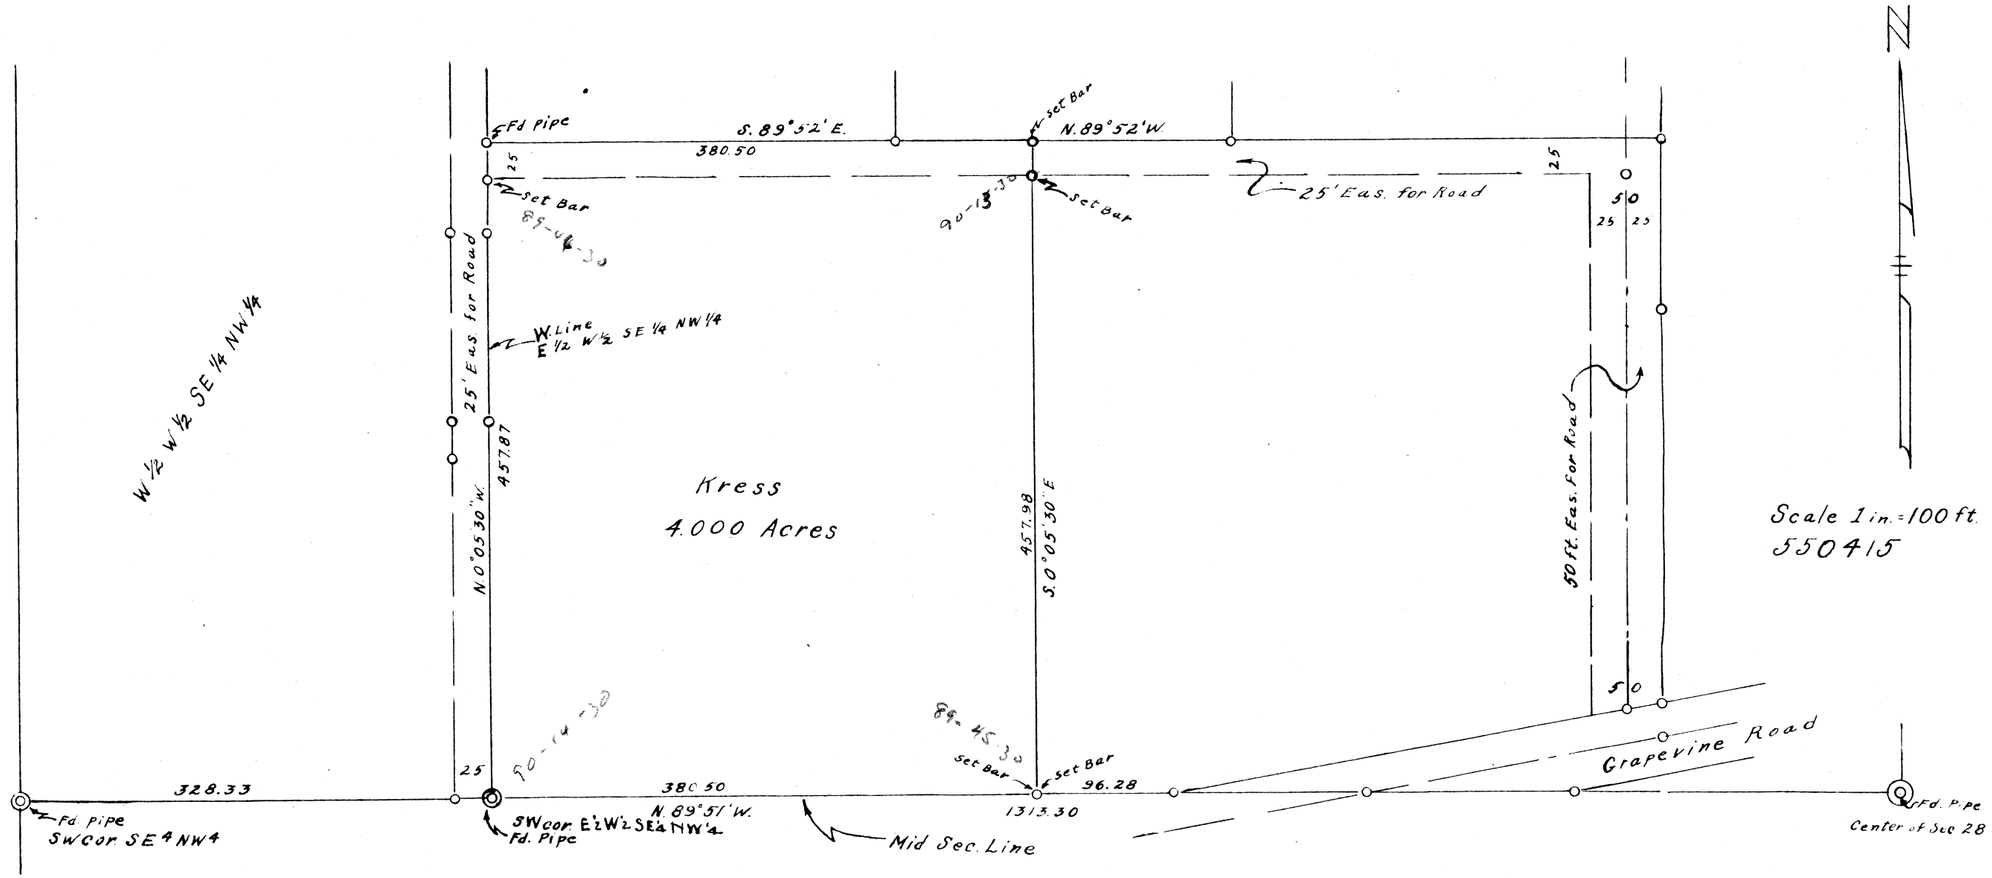

Description:

That part of the SE¼ NW¼ Sec. 28, T 6 N R 4 E, G & S R B & M described as follows:

Beginning at the SW Cor. E½W½SE¼NW¼ said Sec. 28, thence N 0°05'30" W along the West line of said E½W½SE¼NW¼ 457.87 feet, and 870 ft South of the NE Cor. said E½W½SE¼NW¼; thence South 89°52' East and parallel to the North line of said SE¼NW¼ 380.50 feet to a point 870 feet South of said North line; thence South 0°05'30" E 457.98 feet to the South line of said SE¼ NW¼; thence North 89°51' W along said South line 380.50 feet to the SW Cor E½W½SE¼NW¼ and point of Beginning; containing 4.000 Acres.

Subject to an easement for roadway purposes over the North 25 feet

PLAT OF SURVEY OF
A Portion of the SE¼ NW¼ Sec. 28
T.6N. R4E. G&SRB&M
for
Lawrence J Kress.
April, 1955

W. T. Keplinger - Engineer

DIN 59483