TRACT IN N.E. 1/4, SEC. 32, T. 6 N., R. 4 E.

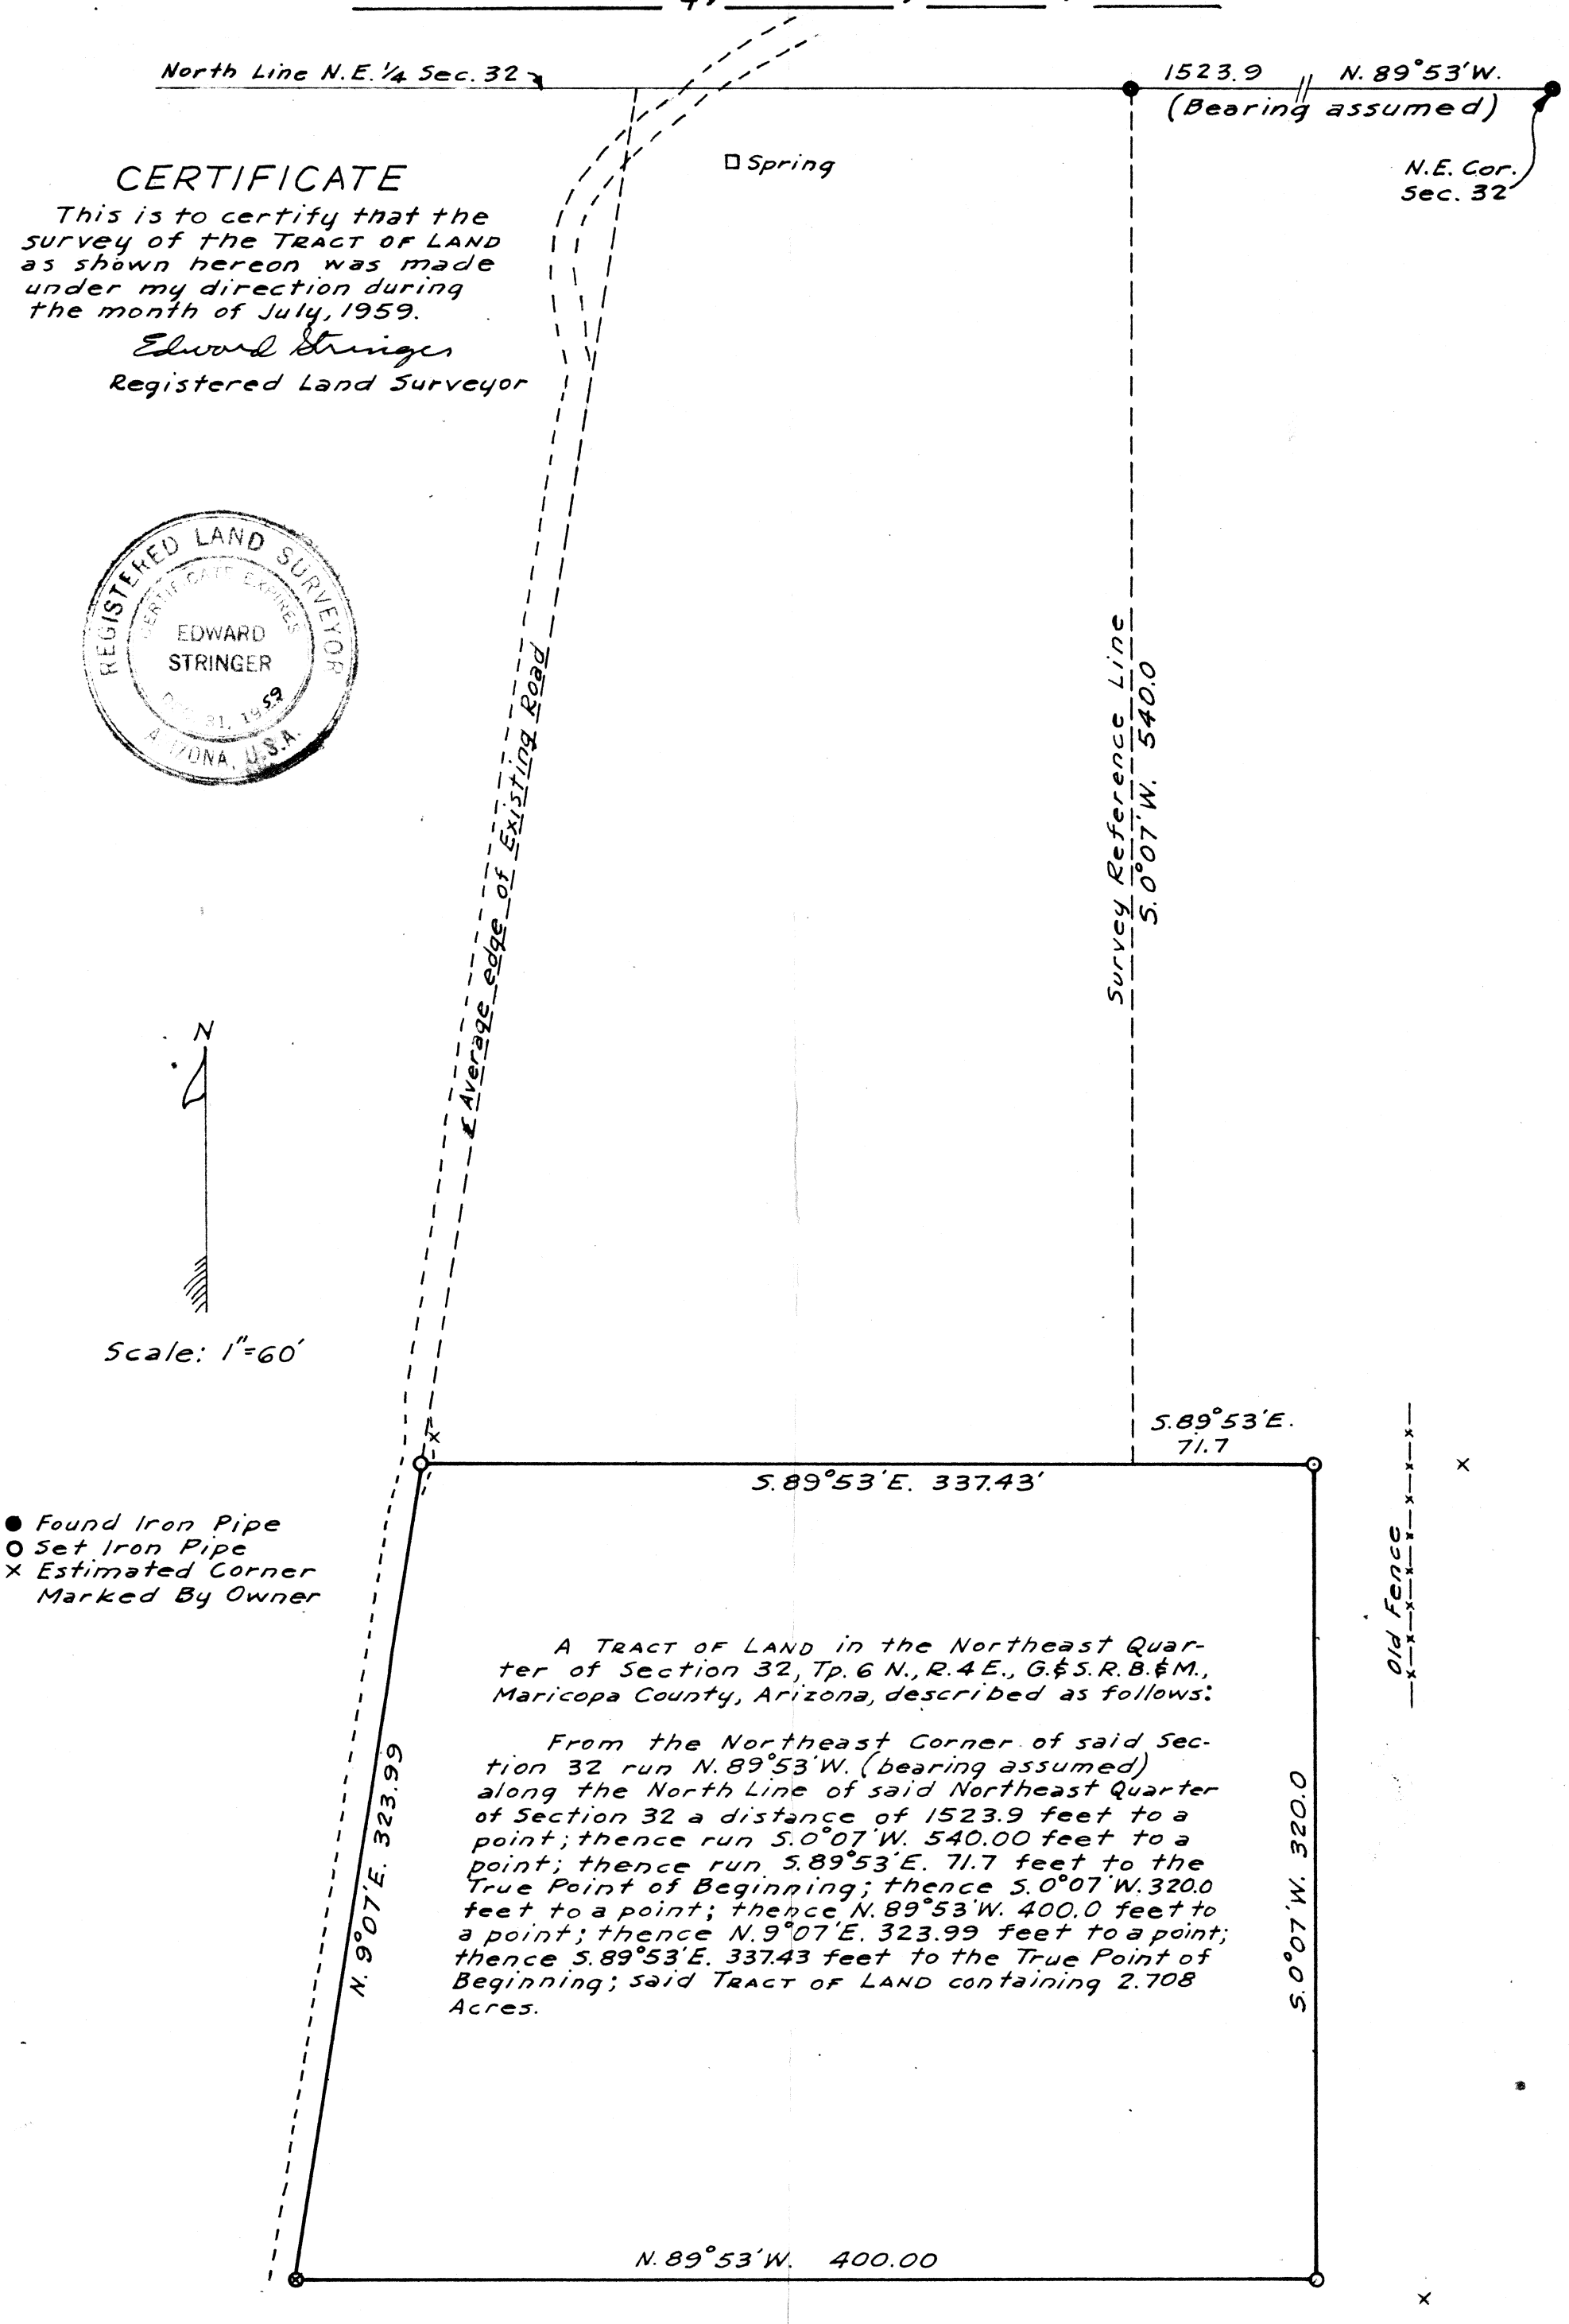

CERTIFICATE

This is to certify that the survey of the TRACT OF LAND as shown hereon was made under my direction during the month of July, 1959.

Edward Stringer
Registered Land Surveyor

REGISTERED LAND SURVEYOR
CERTIFICATE EXPIRES
EDWARD STRINGER
DEC. 31, 1959
ARIZONA, U.S.A.

A TRACT OF LAND in the Northeast Quarter of Section 32, Tp. 6 N., R. 4 E., G.&S.R.B.&M., Maricopa County, Arizona, described as follows:

From the Northeast Corner of said Section 32 run N. 89°53'W. (bearing assumed) along the North Line of said Northeast Quarter of Section 32 a distance of 1523.9 feet to a point; thence run S. 0°07'W. 540.00 feet to a point; thence run S. 89°53'E. 71.7 feet to the True Point of Beginning; thence S. 0°07'W. 320.0 feet to a point; thence N. 89°53'W. 400.0 feet to a point; thence N. 9°07'E. 323.99 feet to a point; thence S. 89°53'E. 337.43 feet to the True Point of Beginning; said TRACT OF LAND containing 2.708 Acres.

DIN 59985

BARTLETT ENGINEERING COMPANY
31 S. 1ST AVENUE
PHOENIX, ARIZONA
PHONE AL 3-7212