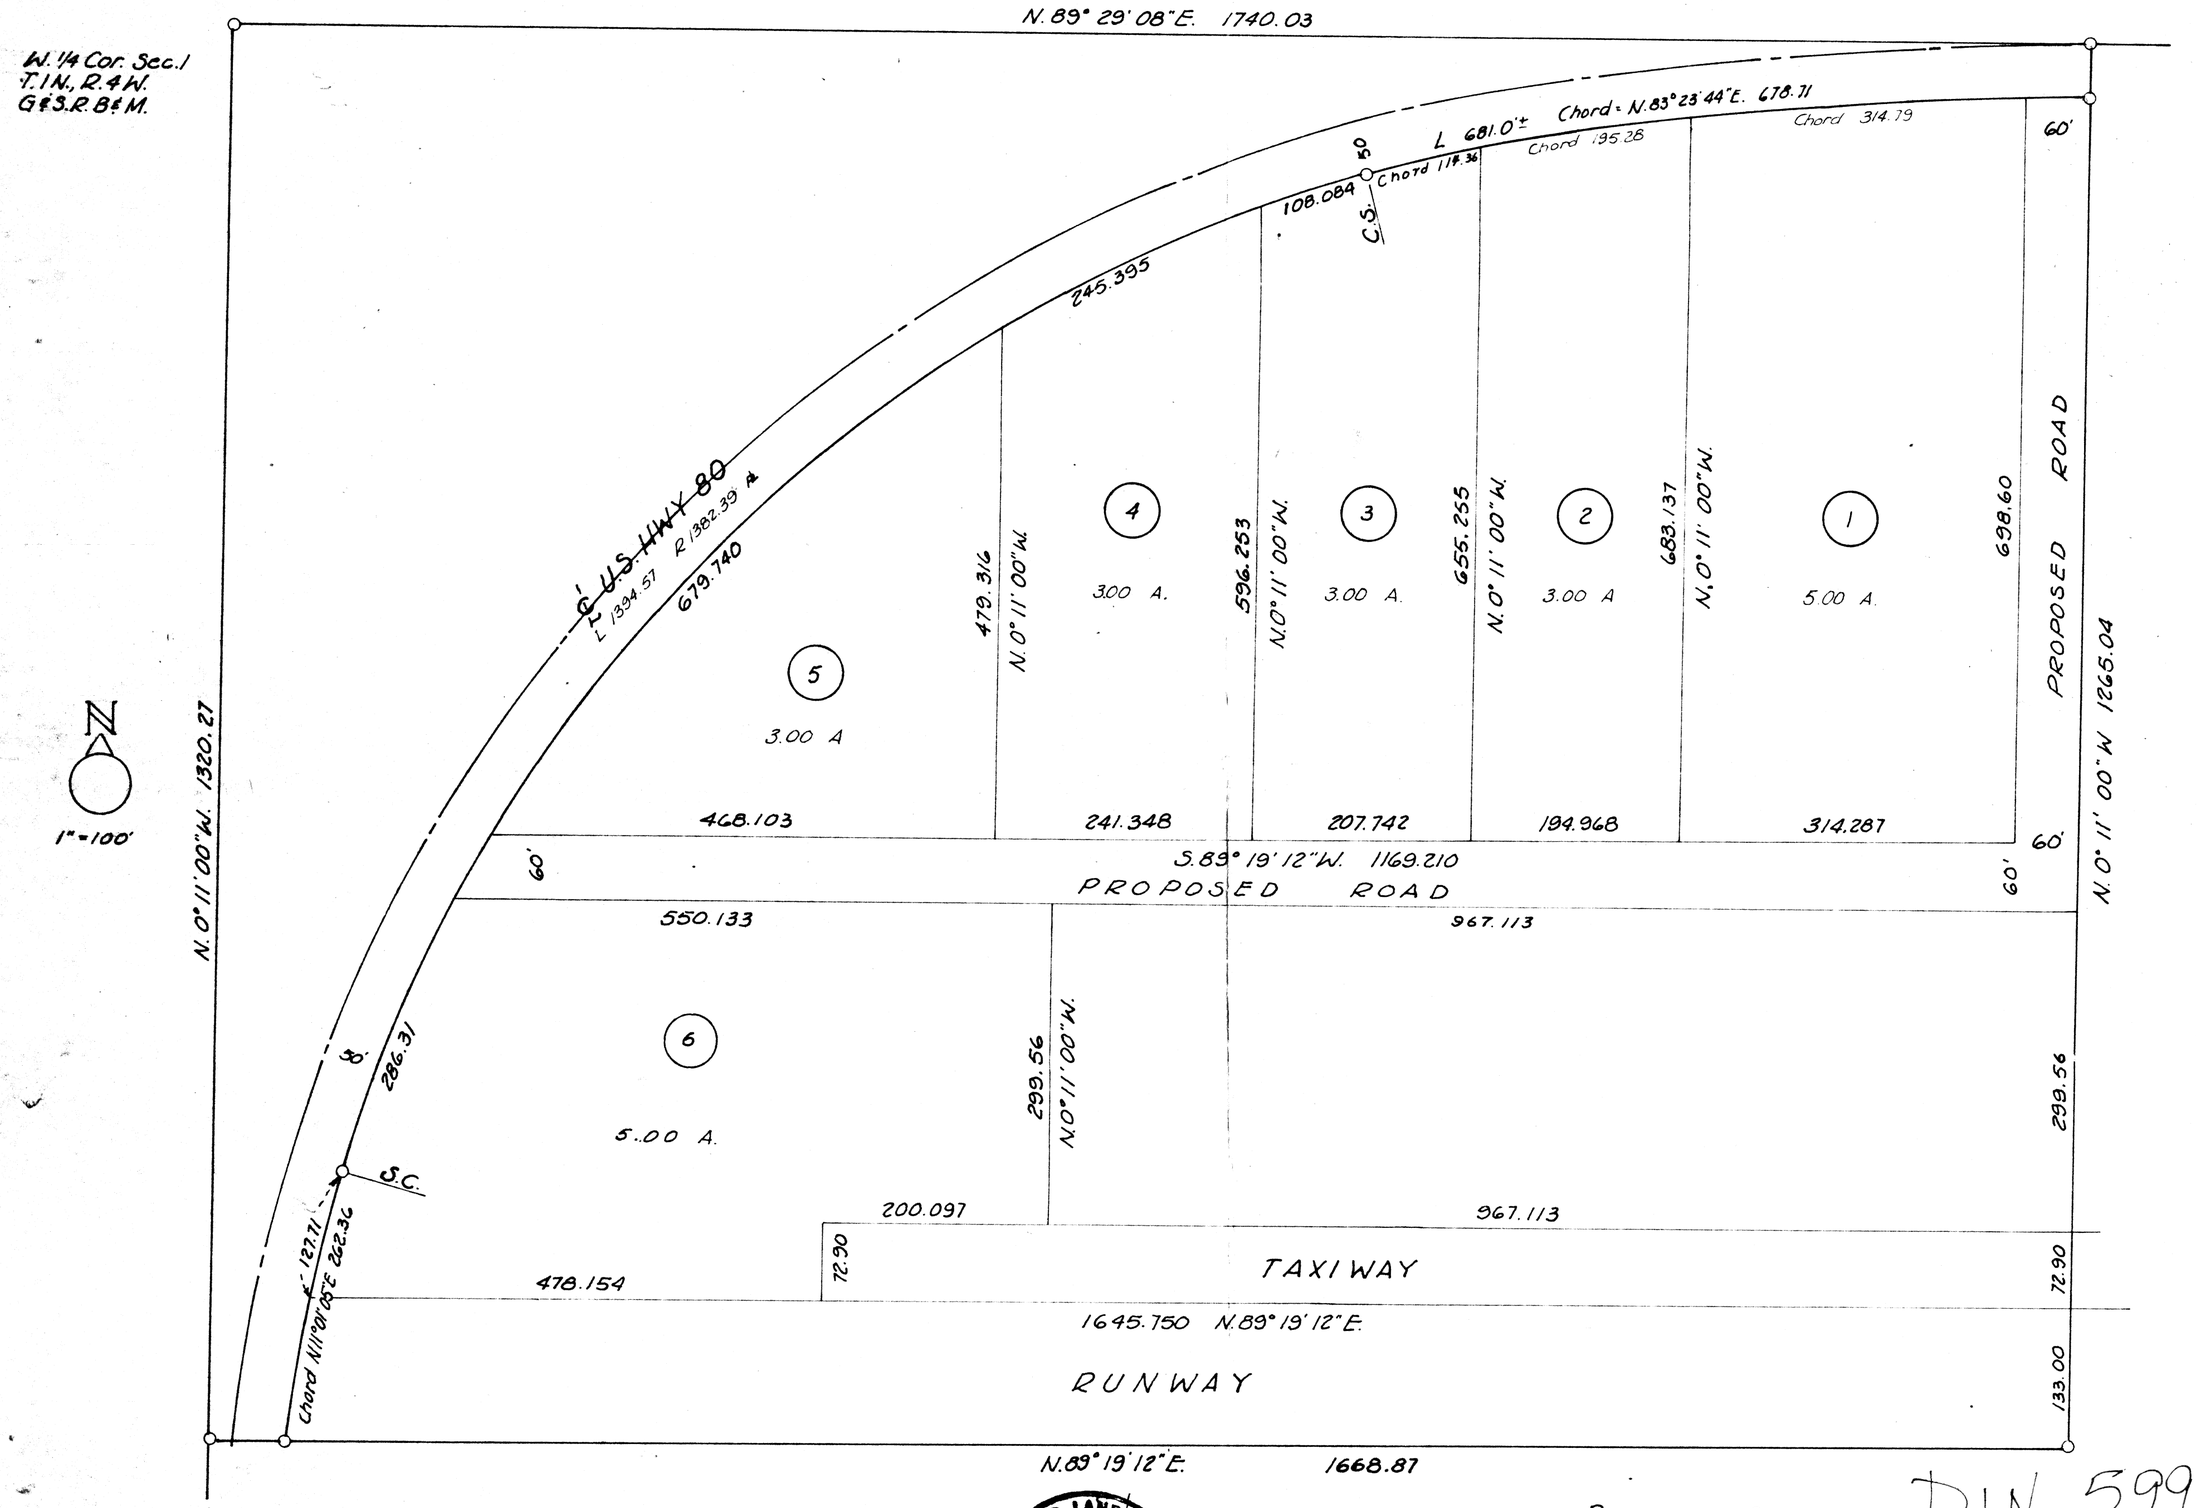

This is to certify that the survey data and calculations hereon shown was done by me and under my direction in July, Aug. & Sept. 1966

F. B. Bentley L.S. No. 4019

REGISTERED LAND SURVEYOR
CERTIFICATE NO.
F. B. BENTLEY, JR.
DEC. 31, 1966
ARIZONA, U.S.A.

DIN 59989

REPORT OF SURVEY

Proposed division of that part of the W. 1740' of the N 1/2 of the S. 1/2 of Sec. 1, T. 1 N., R. 4 W of the G.&S.R.B.&M. lying Southerly & Easterly of U.S. H.W.Y. 80.
For: Mr. Bruce Hardesty
Buckeye, Arizona.

ARIZONA SURVEYING SERVICE
1114 N. 7TH Street, Phoenix, Arizona.
DWG # L-66-445