TRACT IN S.E. 1/4, SEC. 29, T. 6 N., R. 4 E.

UNSURVEYED

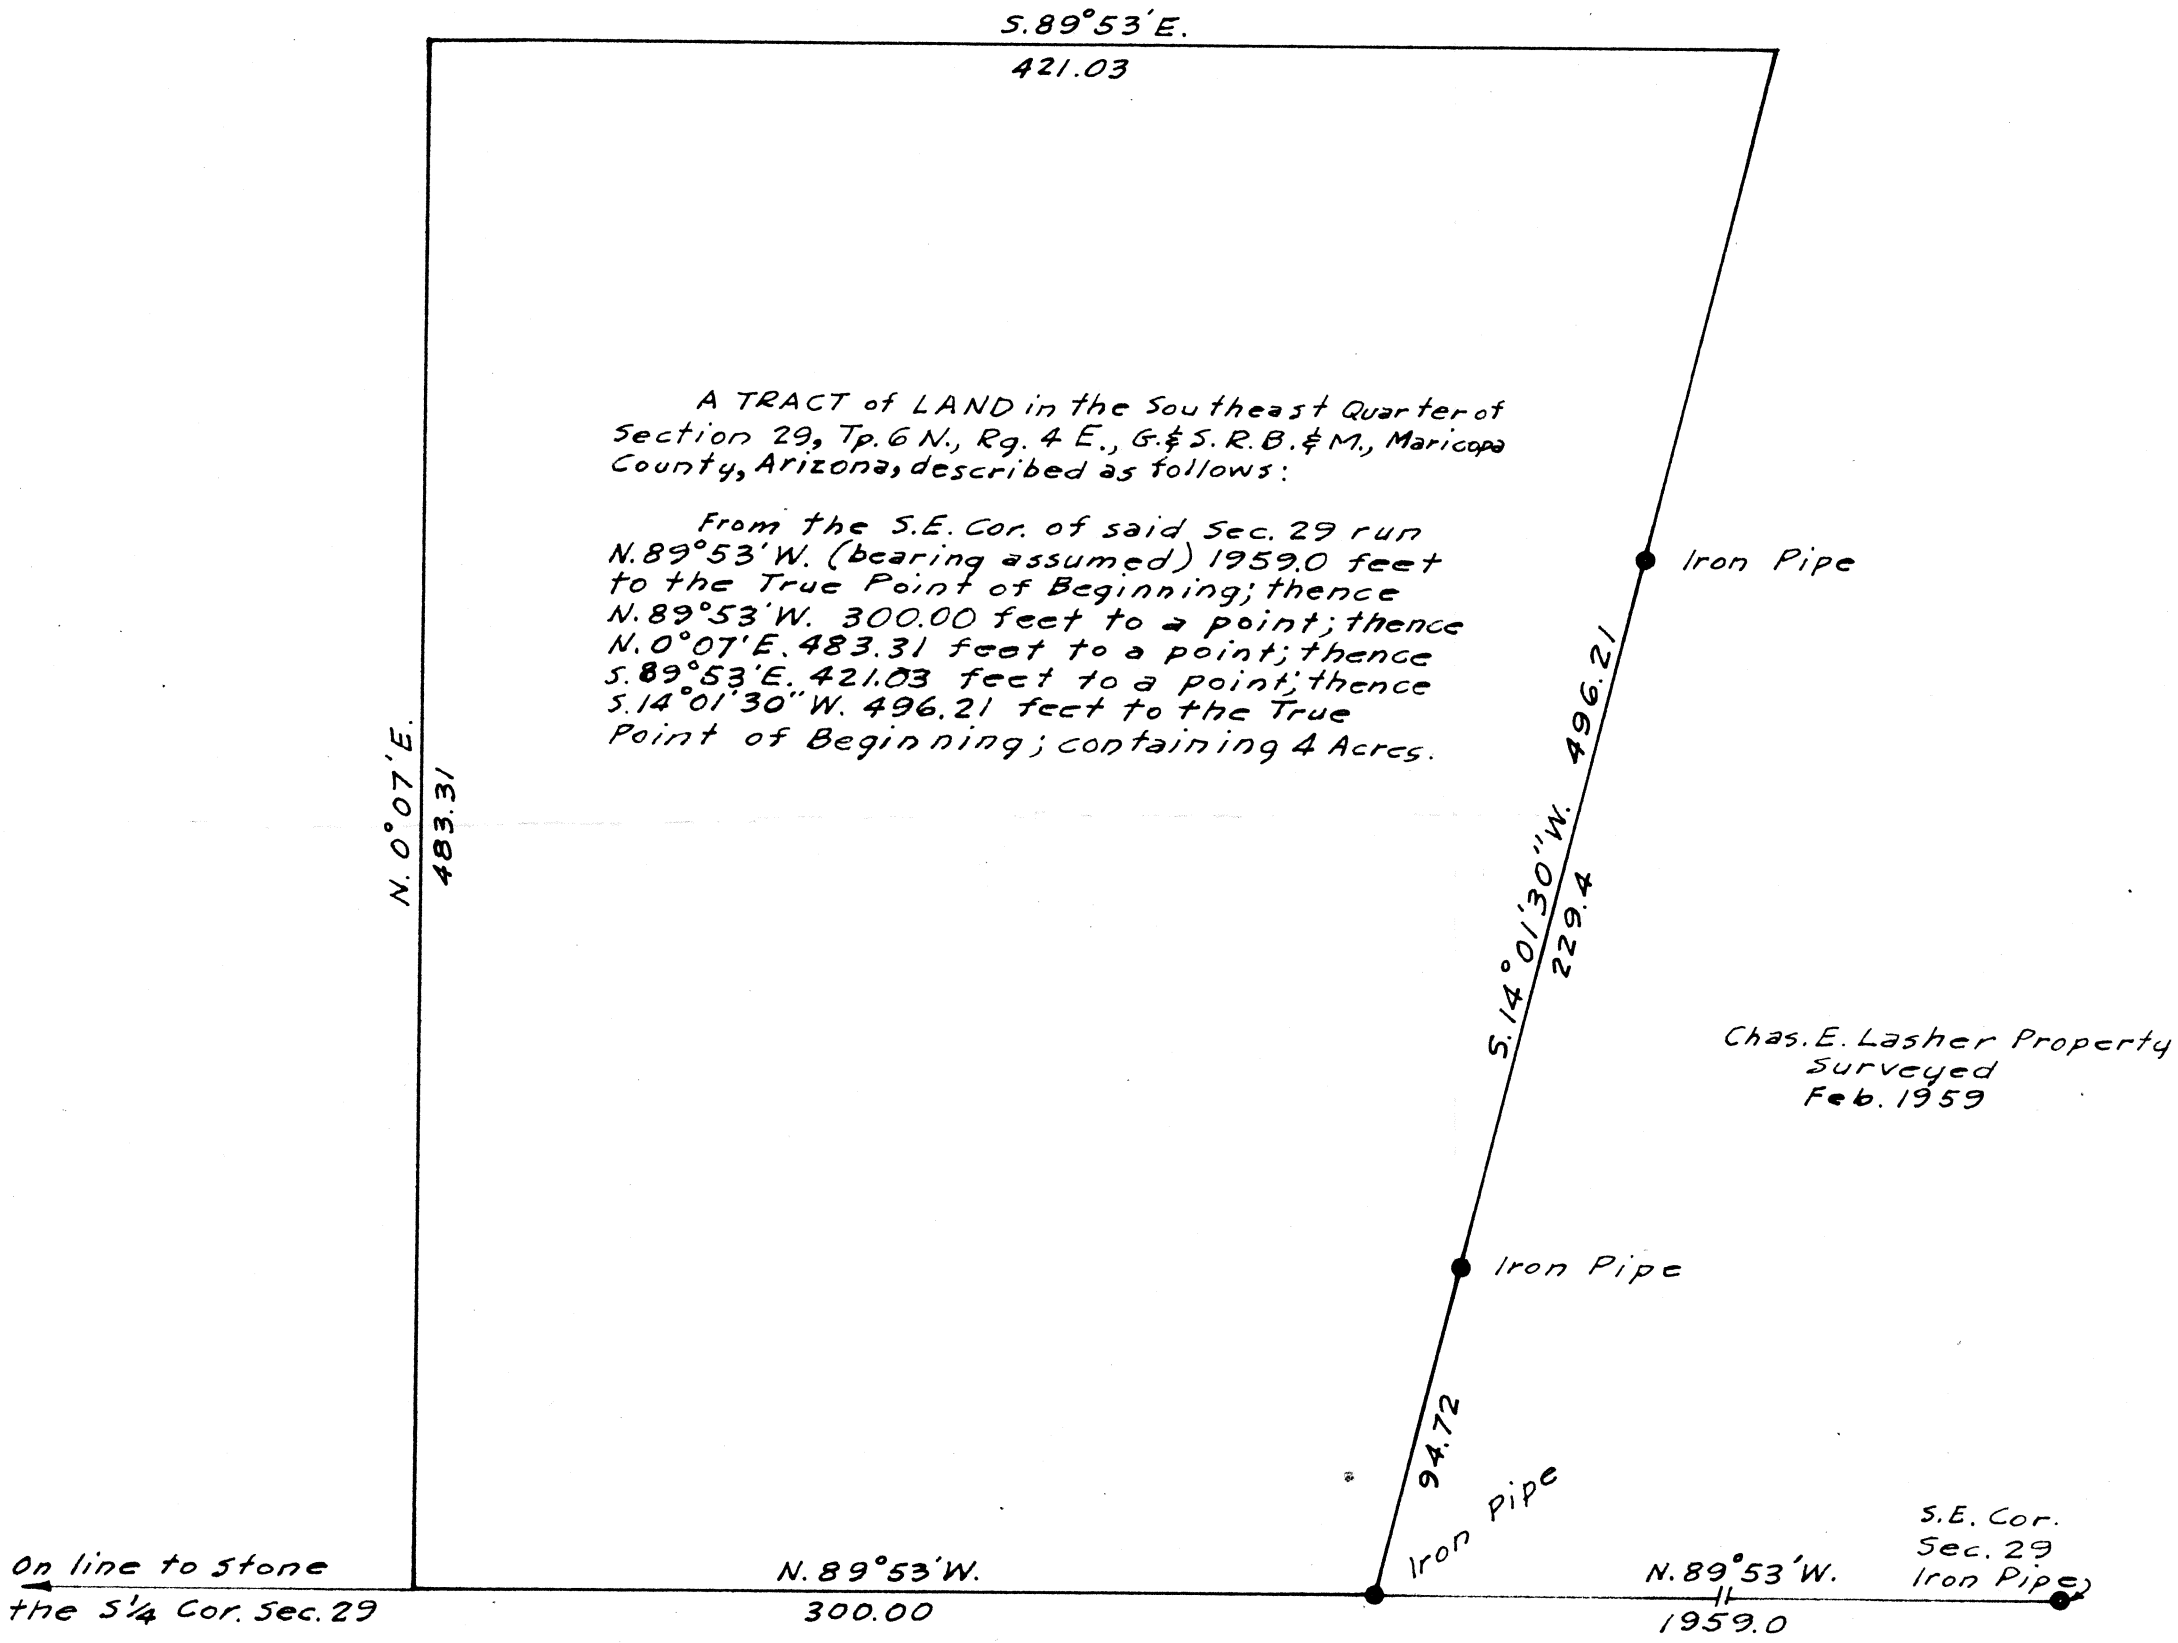

A TRACT of LAND in the Southeast Quarter of Section 29, Tp. 6 N., Rg. 4 E., G.&S.R.B.&M., Maricopa County, Arizona, described as follows:

From the S.E. Cor. of said Sec. 29 run N.89°53'W. (bearing assumed) 1959.0 feet to the True Point of Beginning; thence N.89°53'W. 300.00 feet to a point; thence N.0°07'E. 483.31 feet to a point; thence S.89°53'E. 421.03 feet to a point; thence S.14°01'30"W. 496.21 feet to the True Point of Beginning; containing 4 Acres.

N

Scale: 1"=60'

DIN 59992

REGISTERED LAND SURVEYOR
EDWARD STRINGER
1959
ARIZONA, U.S.A.

BARTLETT ENGINEERING COMPANY
31 S. 1ST AVENUE
PHOENIX, ARIZONA
PHONE AL 3-7212