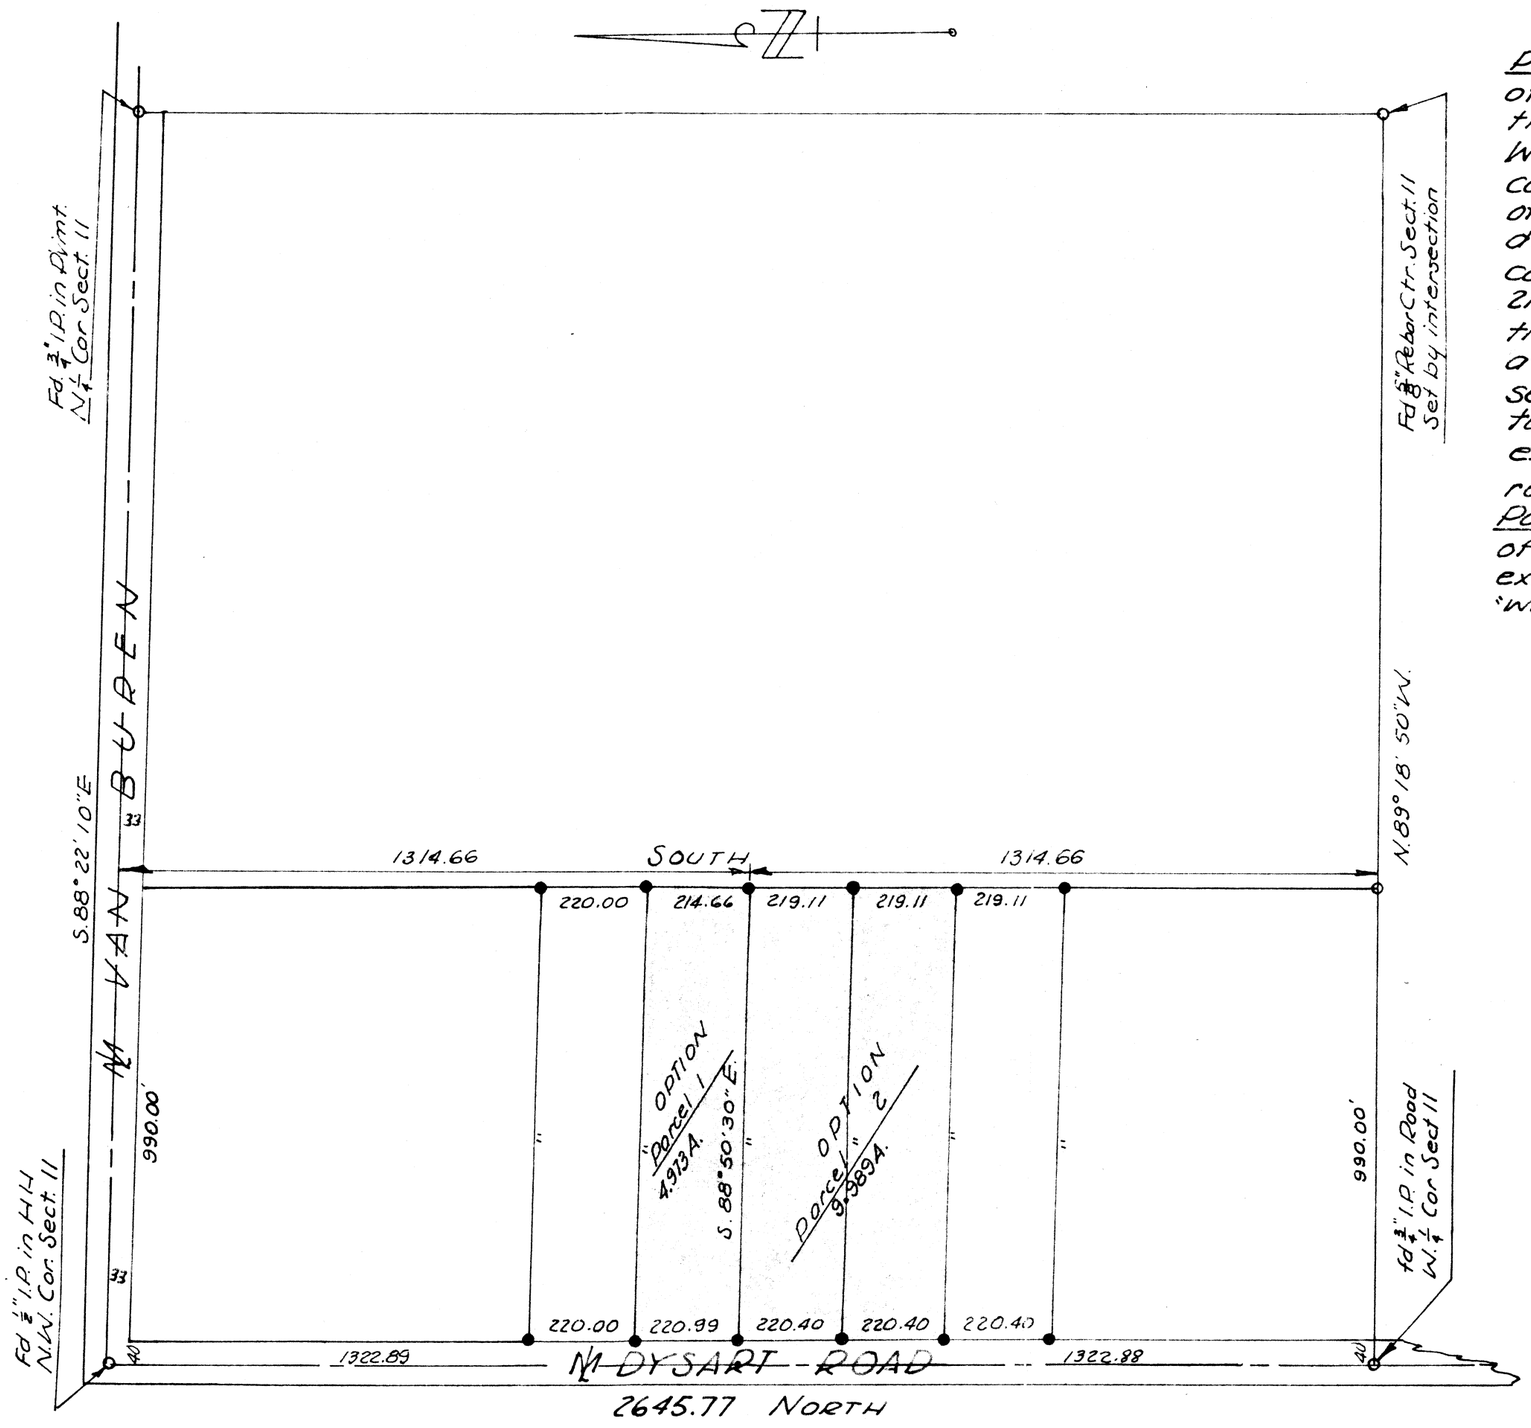

DESCRIPTION

Parcel 1: Beginning at the N.W. corner of Sec. 11, T1N, R1W, G&S.R.B.L.&M. thence South 1322.89 feet along the West line of said section to the S.W. corner of this parcel for a true point of beginning, thence S.88°50'30"E a distance of 990.00 feet to the S.E. corner of said parcel; thence North 214.66 feet to the N.E. corner thereof; thence N88°22'10"W. 990.00 feet to a point on the West line of said section 11; thence South 220.99 feet to the true point of beginning, except the W. 40.00 feet thereof for roadway purposes.

Parcel 2: The N 1/3 of the W. 990.00 feet of the S.W. 1/4, N.W. 1/4 Sec 11, T1N, R1W, G&S.R.B.L.&M. except the W. 40.00 feet thereof for road-way purposes.

REGISTERED LAND SURVEYOR EUGENE V. SKELLEY 8

This is to certify that the survey hereon platted was made by me in Aug. 1959.

Eugene V. Skelley, R.L.S.

DIN 59996

REPORT OF SURVEY

In the NW 1/4 of Sect. 11, T1N, R1W. G&S.R.B.L.&M. delineating the above described parcels.

For Mr. & Mrs. E.C. SKELLEY
Avondale, Arizona.

Surveyed by E.V.S.	Closure by H.L.M.		Drawn by H.L.M.
Checked by H.L.M.	Checked E.V.S.		Job # 58-101 Scale 1" = 300'

ARIZONA SURVEYING SERVICE