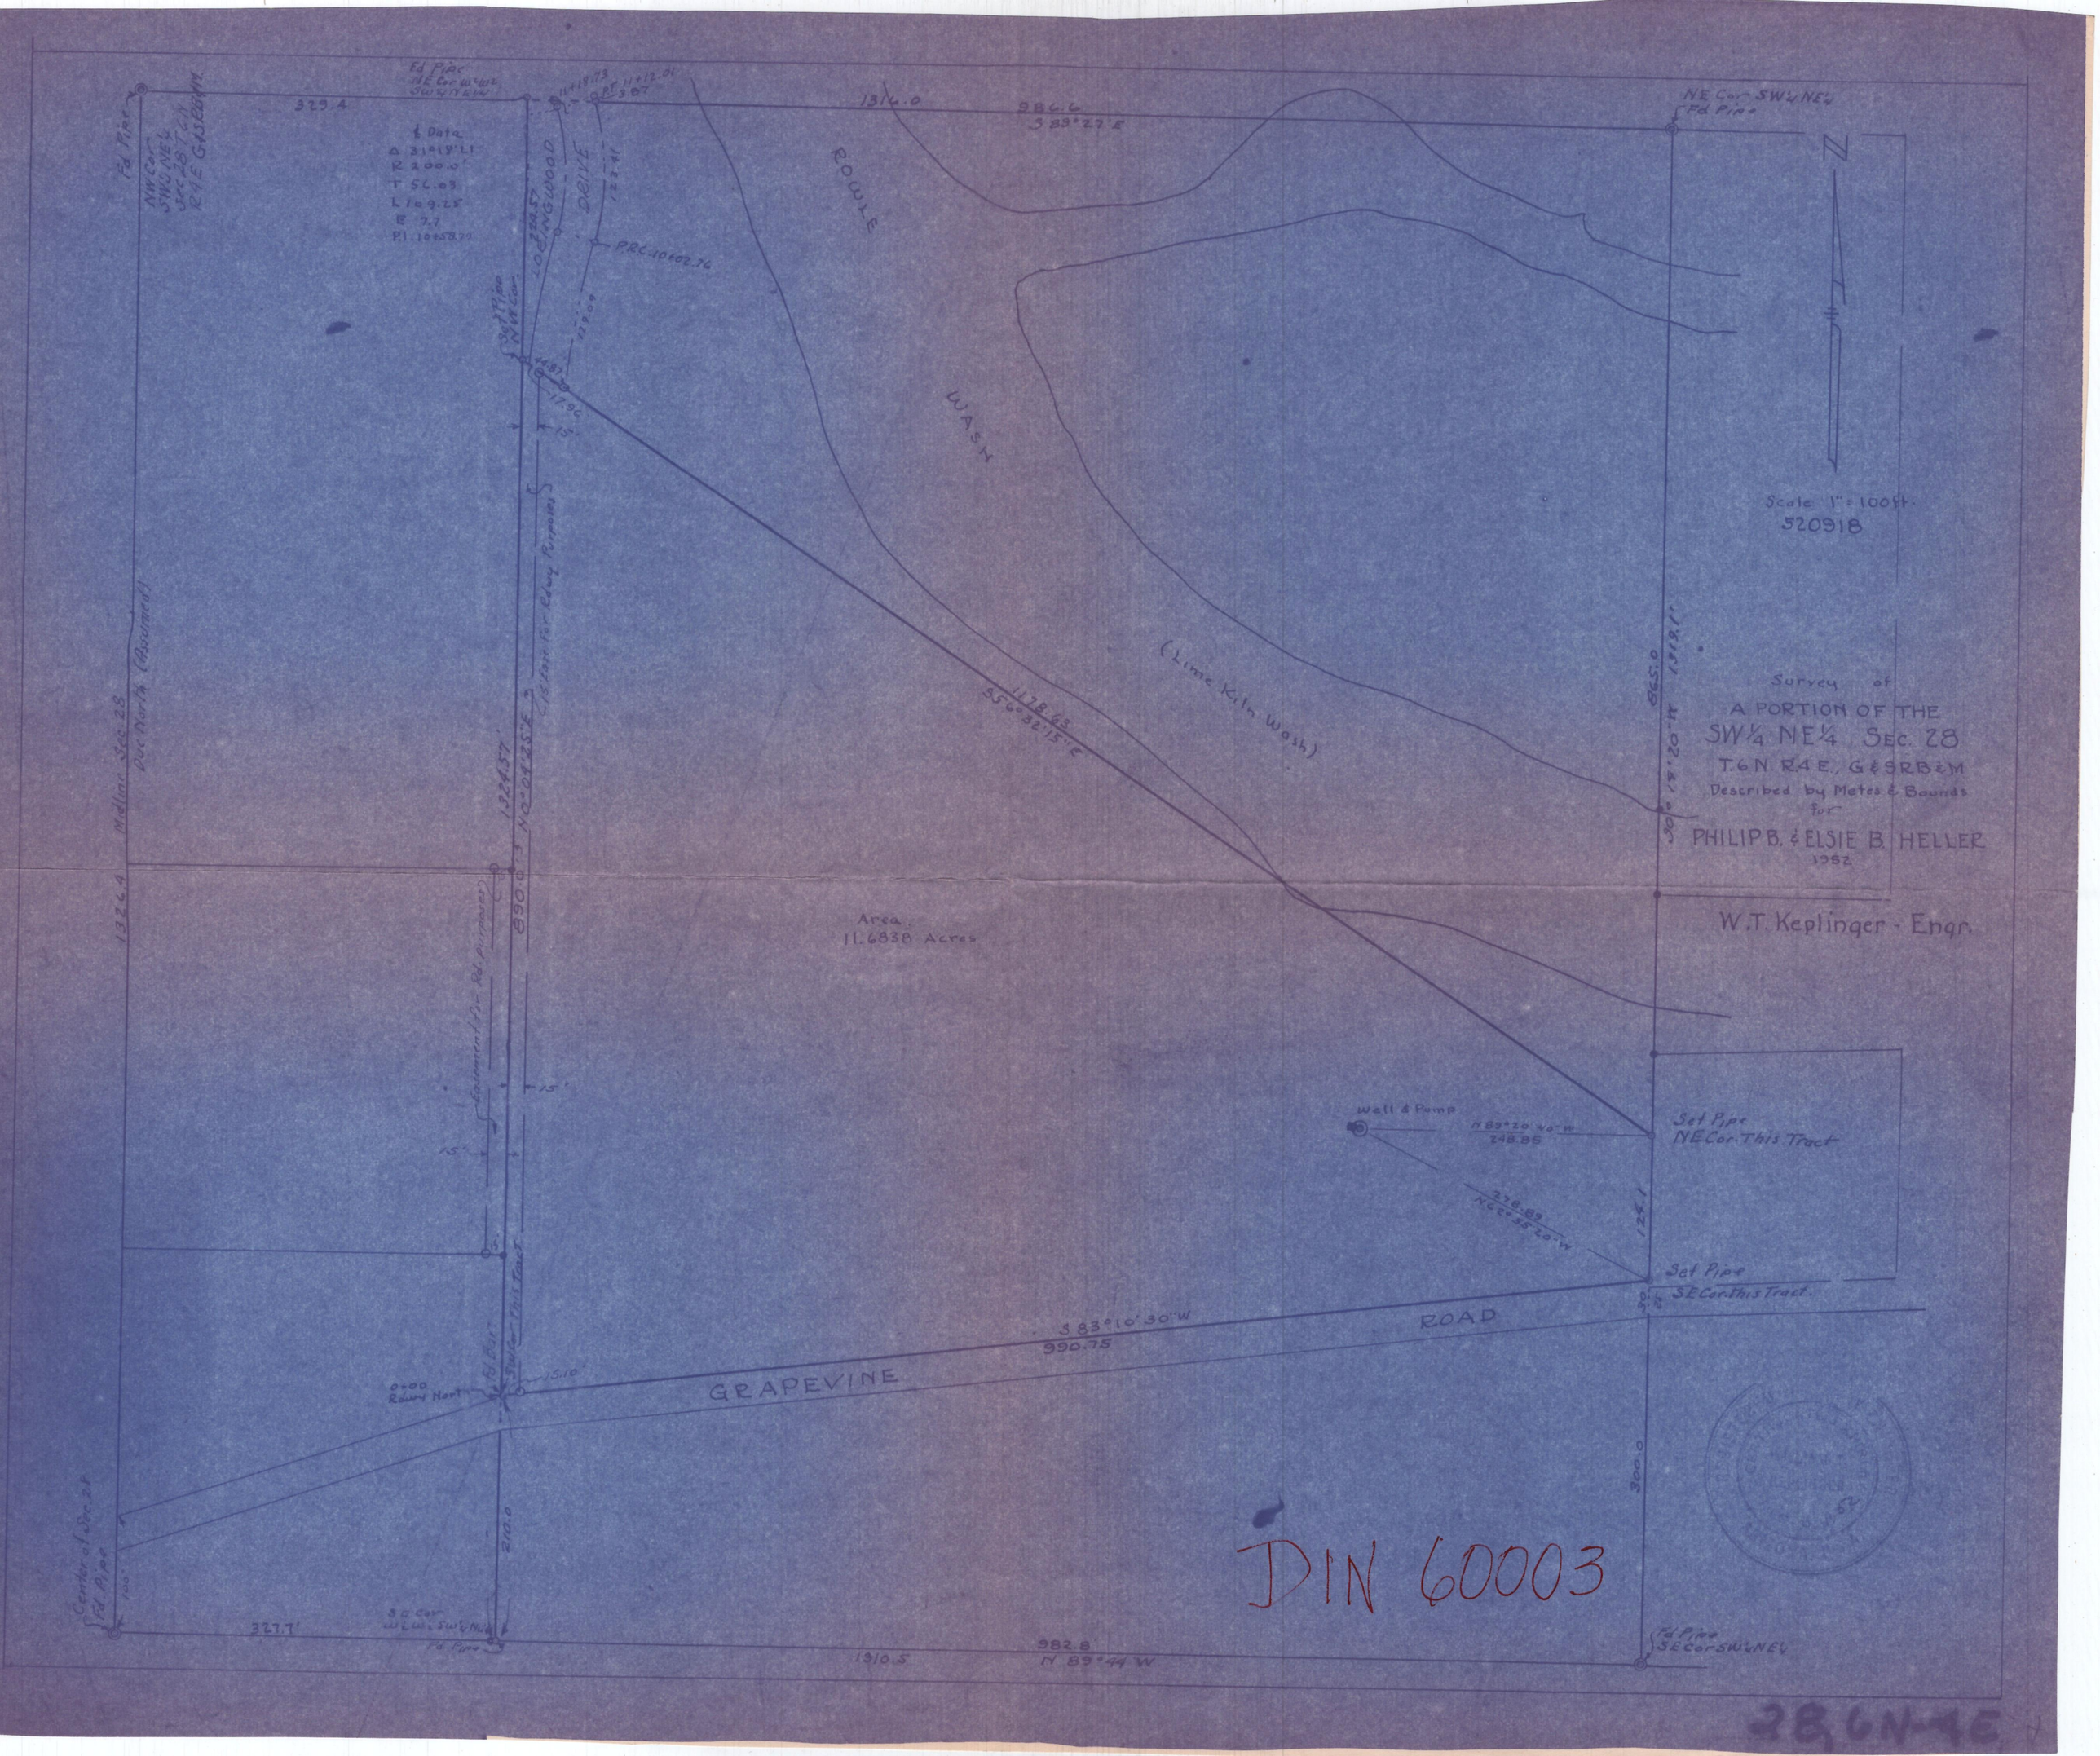

Survey of
A PORTION OF THE
SW¼ NE¼ SEC. 28
T.6N. R.4E., G&SRB&M
Described by Metes & Bounds
for
PHILIP B. & ELSIE B. HELLER
1952
W.T. Keplinger - Engr.
Scale 1" = 100 ft.
520918
Area
11.6838 Acres
ROWLE
WASH
(Lime Kiln Wash)
GRAPEVINE
ROAD
Well & Pump
Set Pipe
NE Cor. This Tract
Set Pipe
SE Cor. This Tract
Fd Pipe
NE Cor. SW¼ NE¼
Fd Pipe
Fd Pipe
SE Cor. SW¼ NE¼
Center of Sec. 28
Fd Pipe
Midline Sec. 28
Due North (Assumed)
Easement for Rd. purposes
Fd Pipe
NW Cor.
SW¼ NE¼
Sec. 28 T.6N.
R.4E. G&SRB&M
Fd Pipe
NE Cor. W½ W½
SW¼ NE¼
Set Pipe
NW Cor.
Set Pipe
NW Cor.
Set Pipe
SW Cor. This Tract
Fd Pipe
SW Cor.
0+00
Rdwy Nort
DIN 60003
28 6N-4E