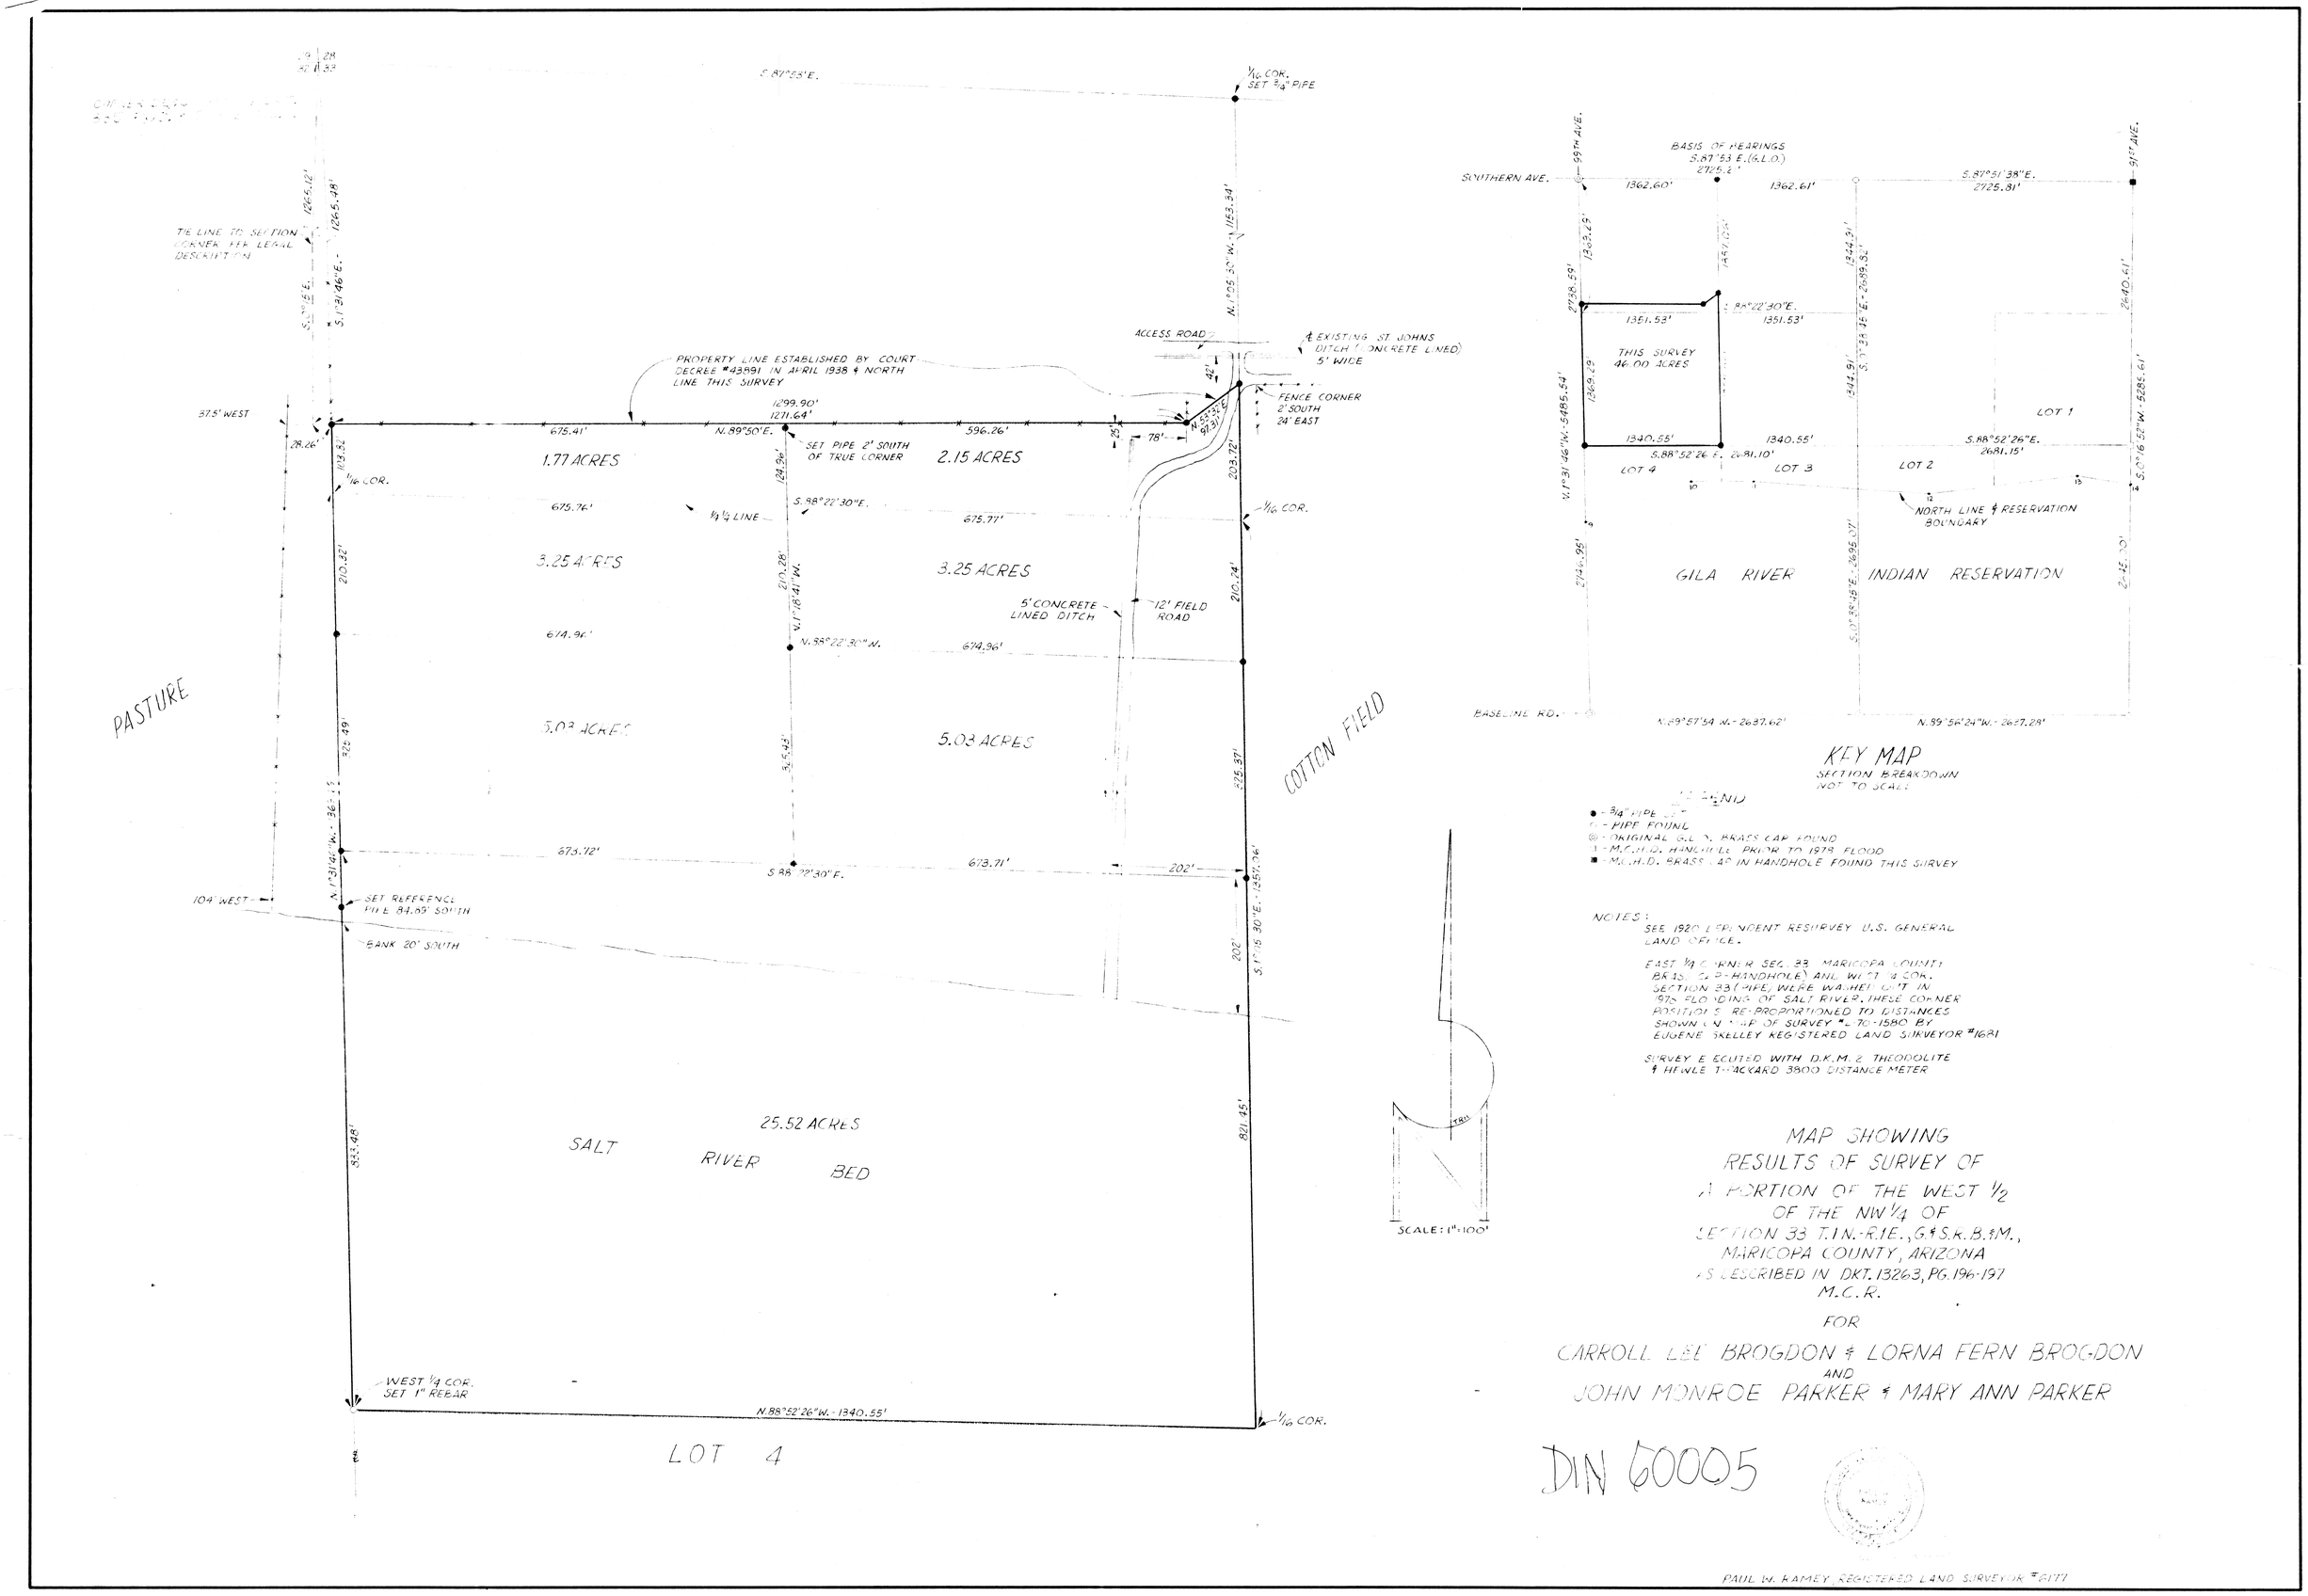

NOTES:

SEE 1920 DEPENDENT RESURVEY U.S. GENERAL LAND OFFICE.

EAST 1/4 CORNER SEC. 33 MARICOPA COUNTY BRASS CAP-HANDHOLE) AND WEST 1/4 COR. SECTION 33 (PIPE) WERE WASHED OUT IN 1978 FLOODING OF SALT RIVER. THESE CORNER POSITIONS RE-PROPORTIONED TO DISTANCES SHOWN ON MAP OF SURVEY #L-70-1580 BY EUGENE SKELLEY REGISTERED LAND SURVEYOR #1681

SURVEY EXECUTED WITH D.K.M. 2 THEODOLITE & HEWLETT-PACKARD 3800 DISTANCE METER

MAP SHOWING
RESULTS OF SURVEY OF
A PORTION OF THE WEST 1/2
OF THE NW 1/4 OF
SECTION 33 T.1N.-R.1E., G.&S.R.B.&M.,
MARICOPA COUNTY, ARIZONA
AS DESCRIBED IN DKT. 13263, PG. 196-197
M.C.R.

FOR

CARROLL LEE BROGDON & LORNA FERN BROGDON
AND
JOHN MONROE PARKER & MARY ANN PARKER

DIN 60005

PAUL W. RAMEY, REGISTERED LAND SURVEYOR #6177