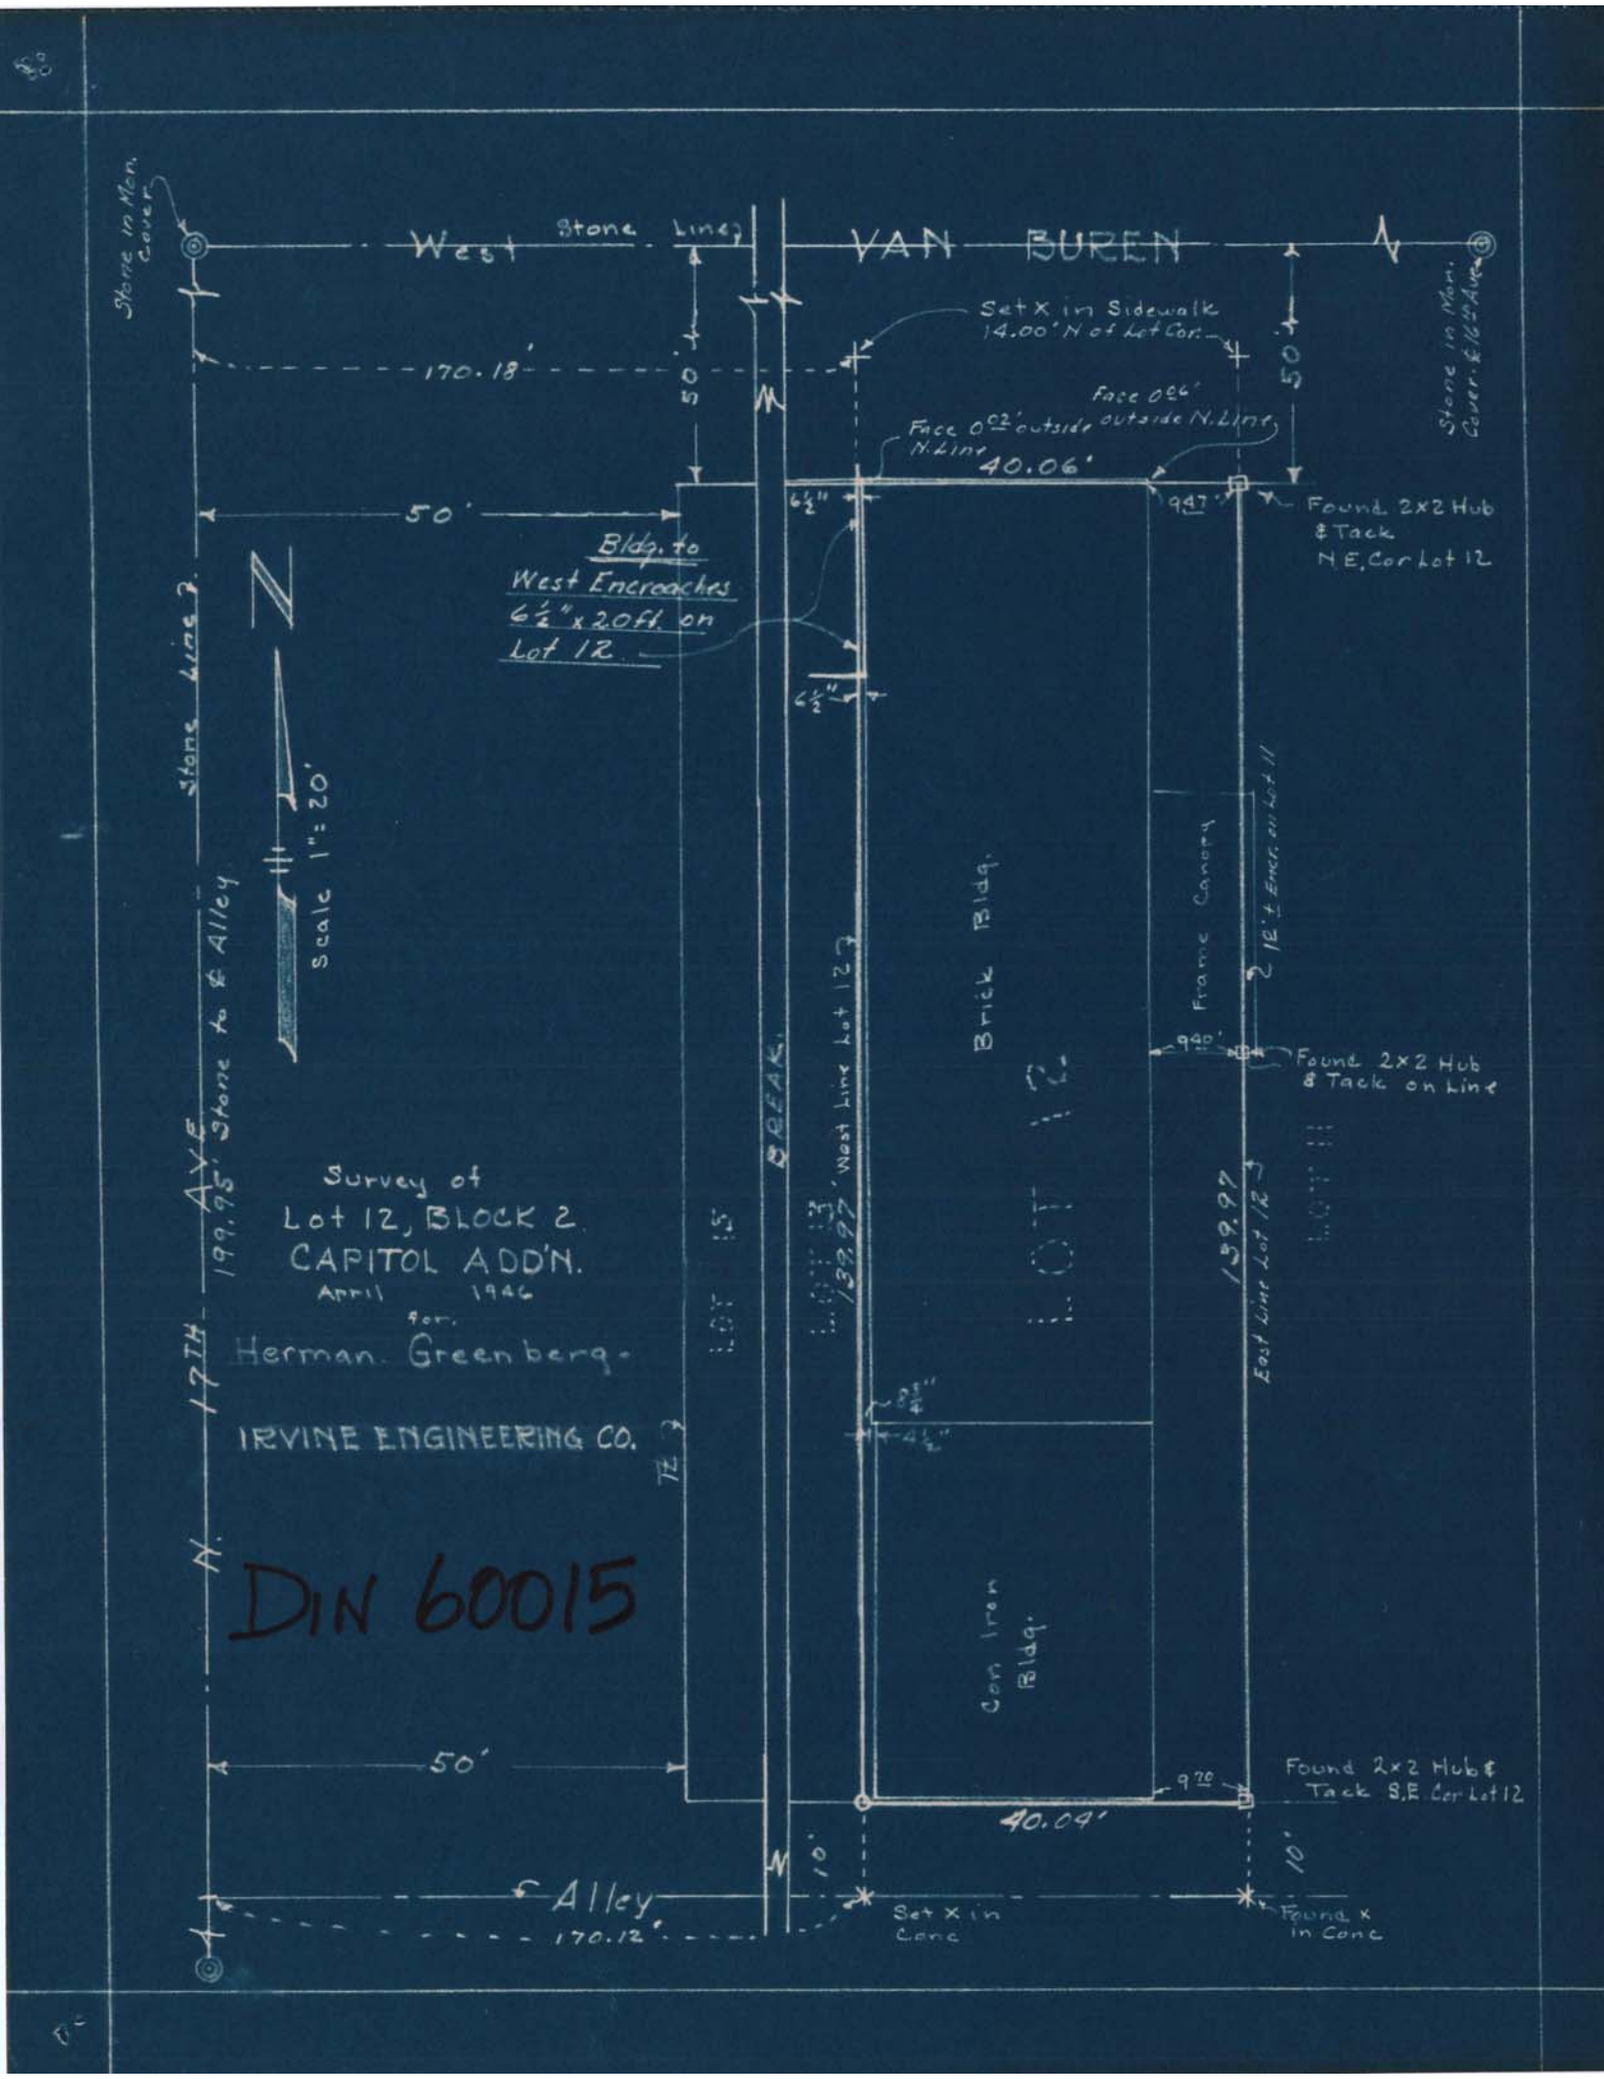

Stone in Mon. Cover
West Stone Line
VAN BUREN
Stone in Mon. Cover. & 16th Ave.
Set X in Sidewalk 14.00' N of Lot Cor.
170.18'
50'
Face 0.02' outside N. Line
Face 0.06' outside N. Line
40.06'
50'
6½"
9.47'
Found 2x2 Hub & Tack N.E. Cor Lot 12
Bldg. to West Encroaches 6½" x 20 ft. on Lot 12
6½"
Stone Line
Scale 1" = 20'
Brick Bldg.
Frame Canopy
12' ± Encr. on Lot 11
9.40'
Found 2x2 Hub & Tack on Line
BREAK
West Line Lot 12
LOT 12
LOT 11
LOT 13
139.97'
139.97
East Line Lot 12
LOT 15
17TH AVE
199.95' Stone to ℄ Alley
Survey of
Lot 12, BLOCK 2
CAPITOL ADD'N.
April 1946
for
Herman Greenberg
IRVINE ENGINEERING CO.
8¾"
4½"
Con Iron Bldg.
50'
9.70
Found 2x2 Hub & Tack S.E. Cor Lot 12
40.04'
10'
10'
℄ Alley
170.12'
Set X in Conc
Found X in Conc

DIN 60015