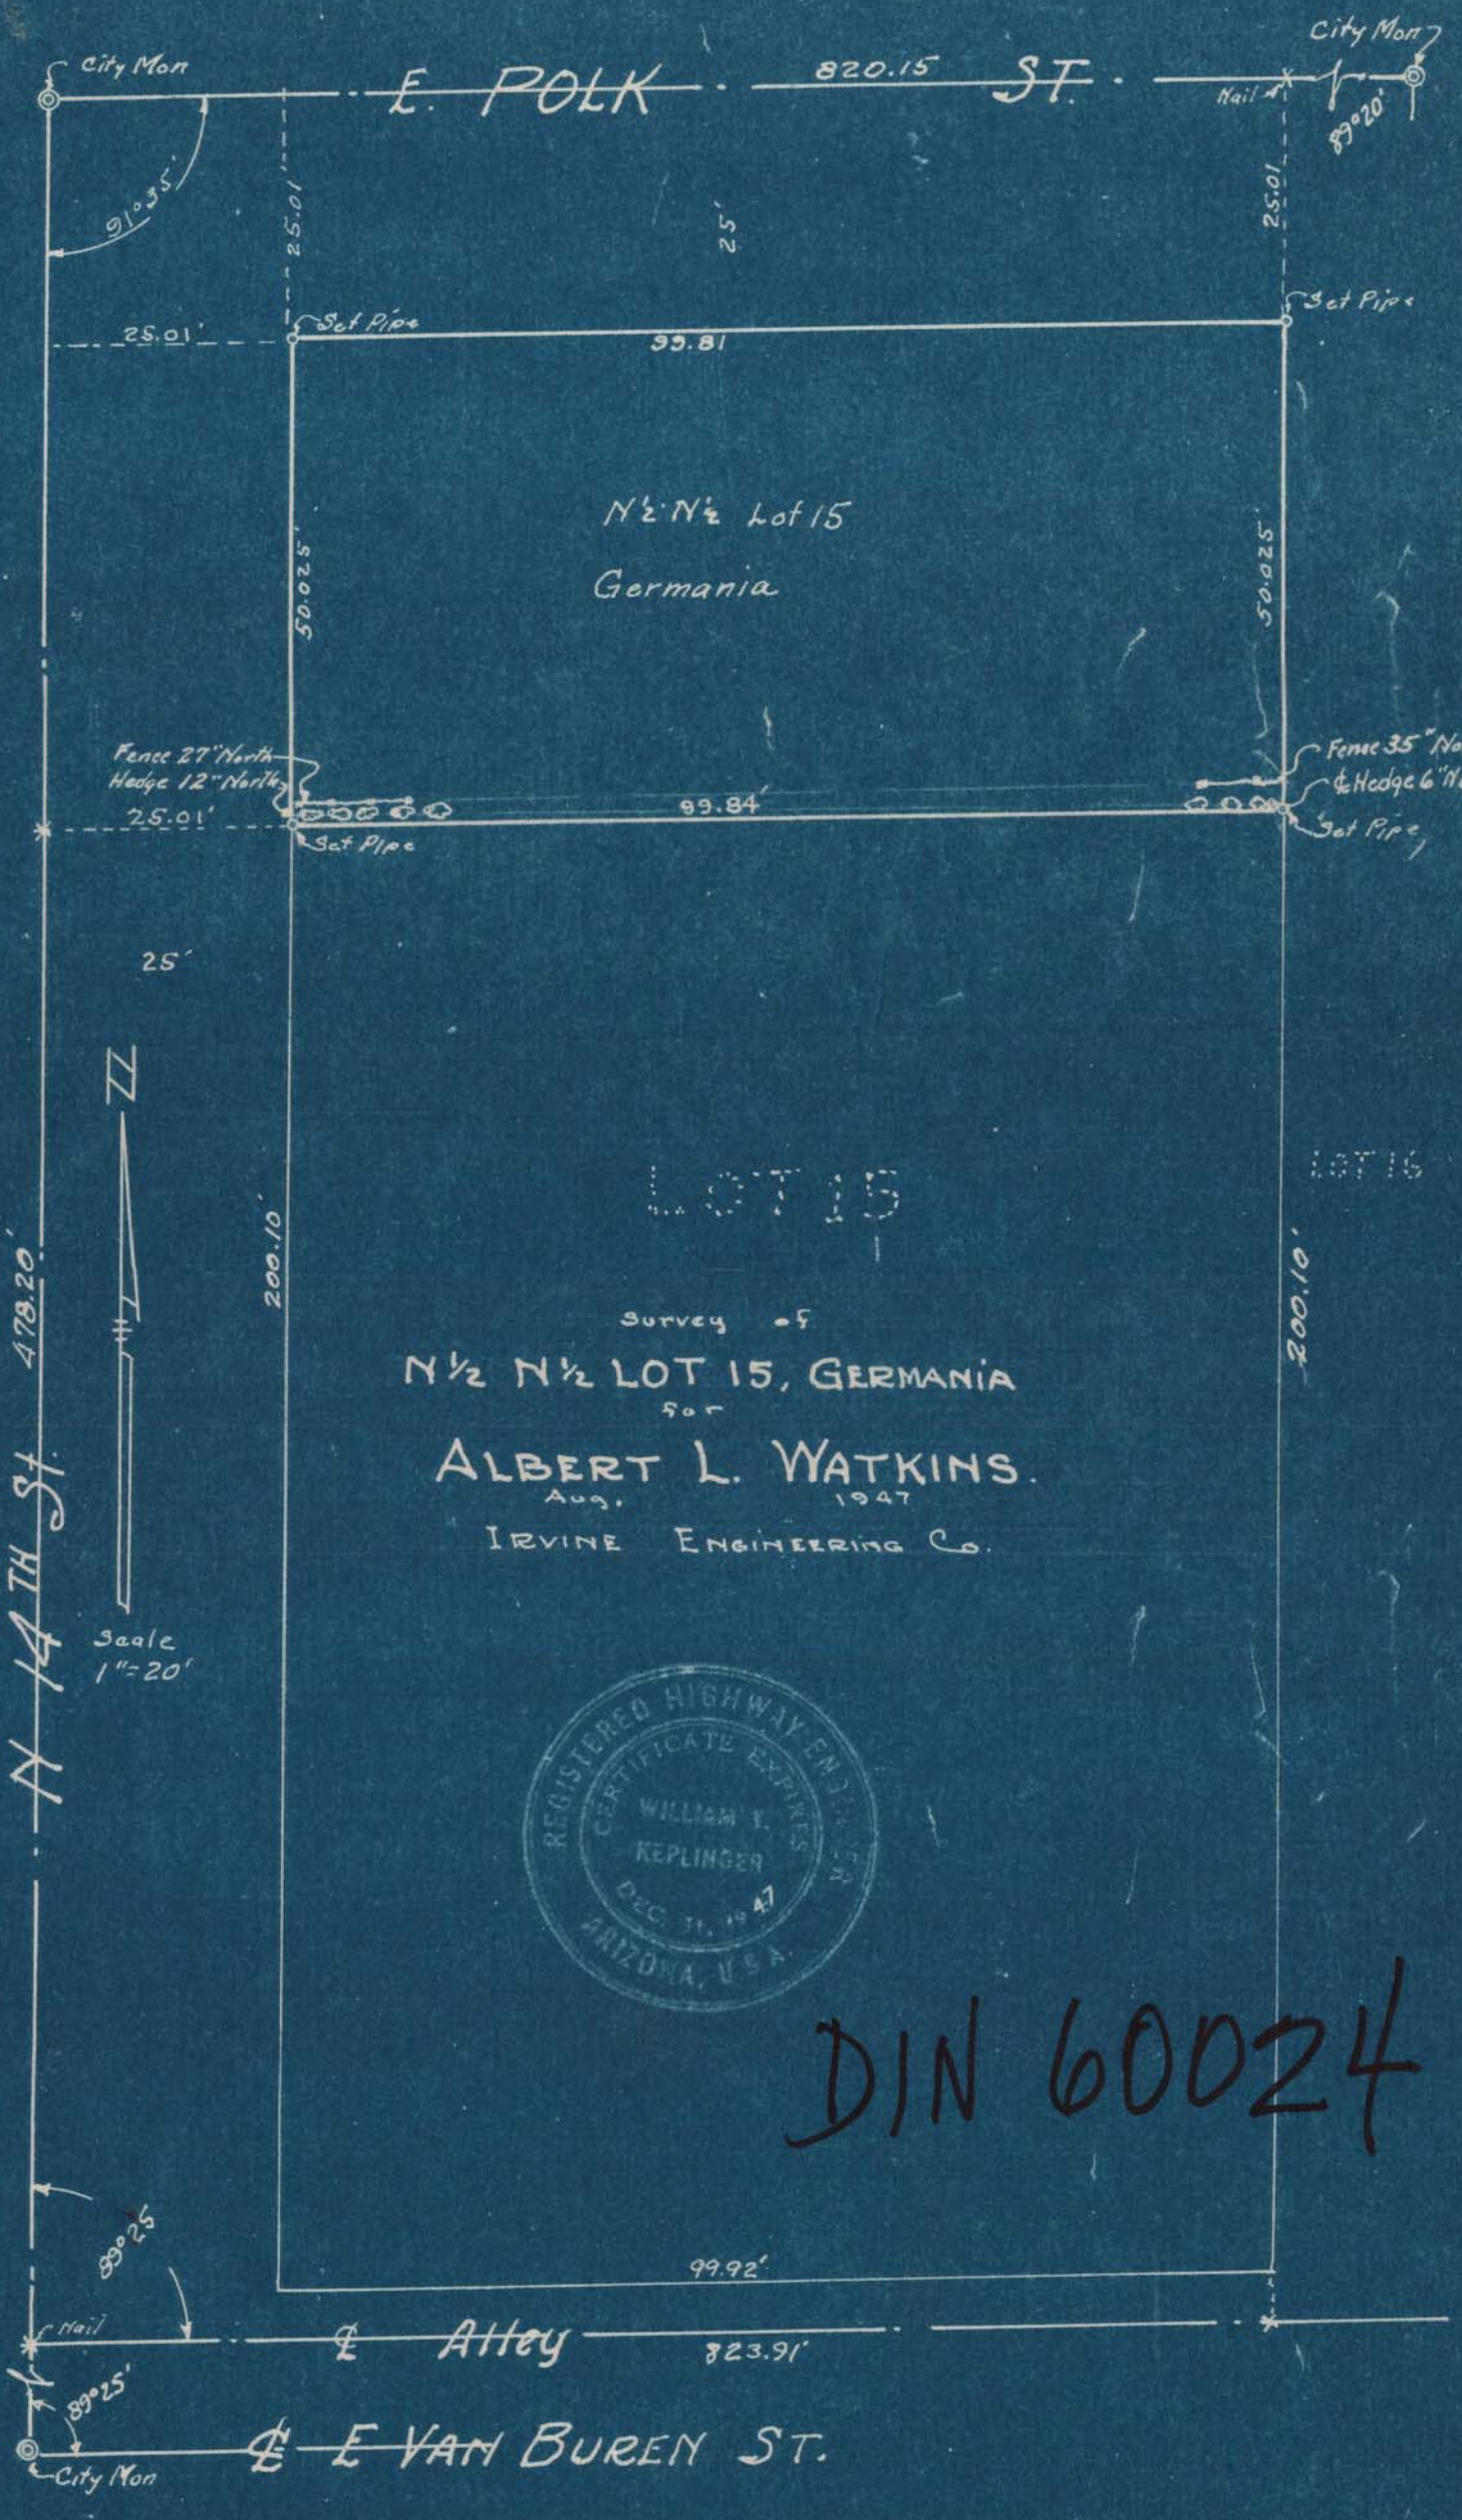
City Mon
E. POLK
820.15
ST.
City Mon
Nail
89°20'
91°35'
25.01'
25'
25.01
Set Pipe
Set Pipe
25.01'
99.81
N½ N½ Lot 15
Germania
50.025'
50.025'
Fence 27" North
Hedge 12" North
25.01'
99.84'
Fence 35" North
℄ Hedge 6" North
Set Pipe
Set Pipe
25'
N
LOT 15
LOT 16
478.20'
200.10'
200.10'
N 14TH St.
Survey of
N½ N½ LOT 15, GERMANIA
for
ALBERT L. WATKINS.
Aug. 1947
IRVINE ENGINEERING Co.
Scale
1"=20'
REGISTERED HIGHWAY ENGINEER
CERTIFICATE EXPIRES
WILLIAM T.
KEPLINGER
DEC. 31, 1947
ARIZONA, U.S.A.
DIN 60024
89°25'
99.92'
Nail
℄ Alley
823.91'
89°25'
℄ E VAN BUREN ST.
City Mon