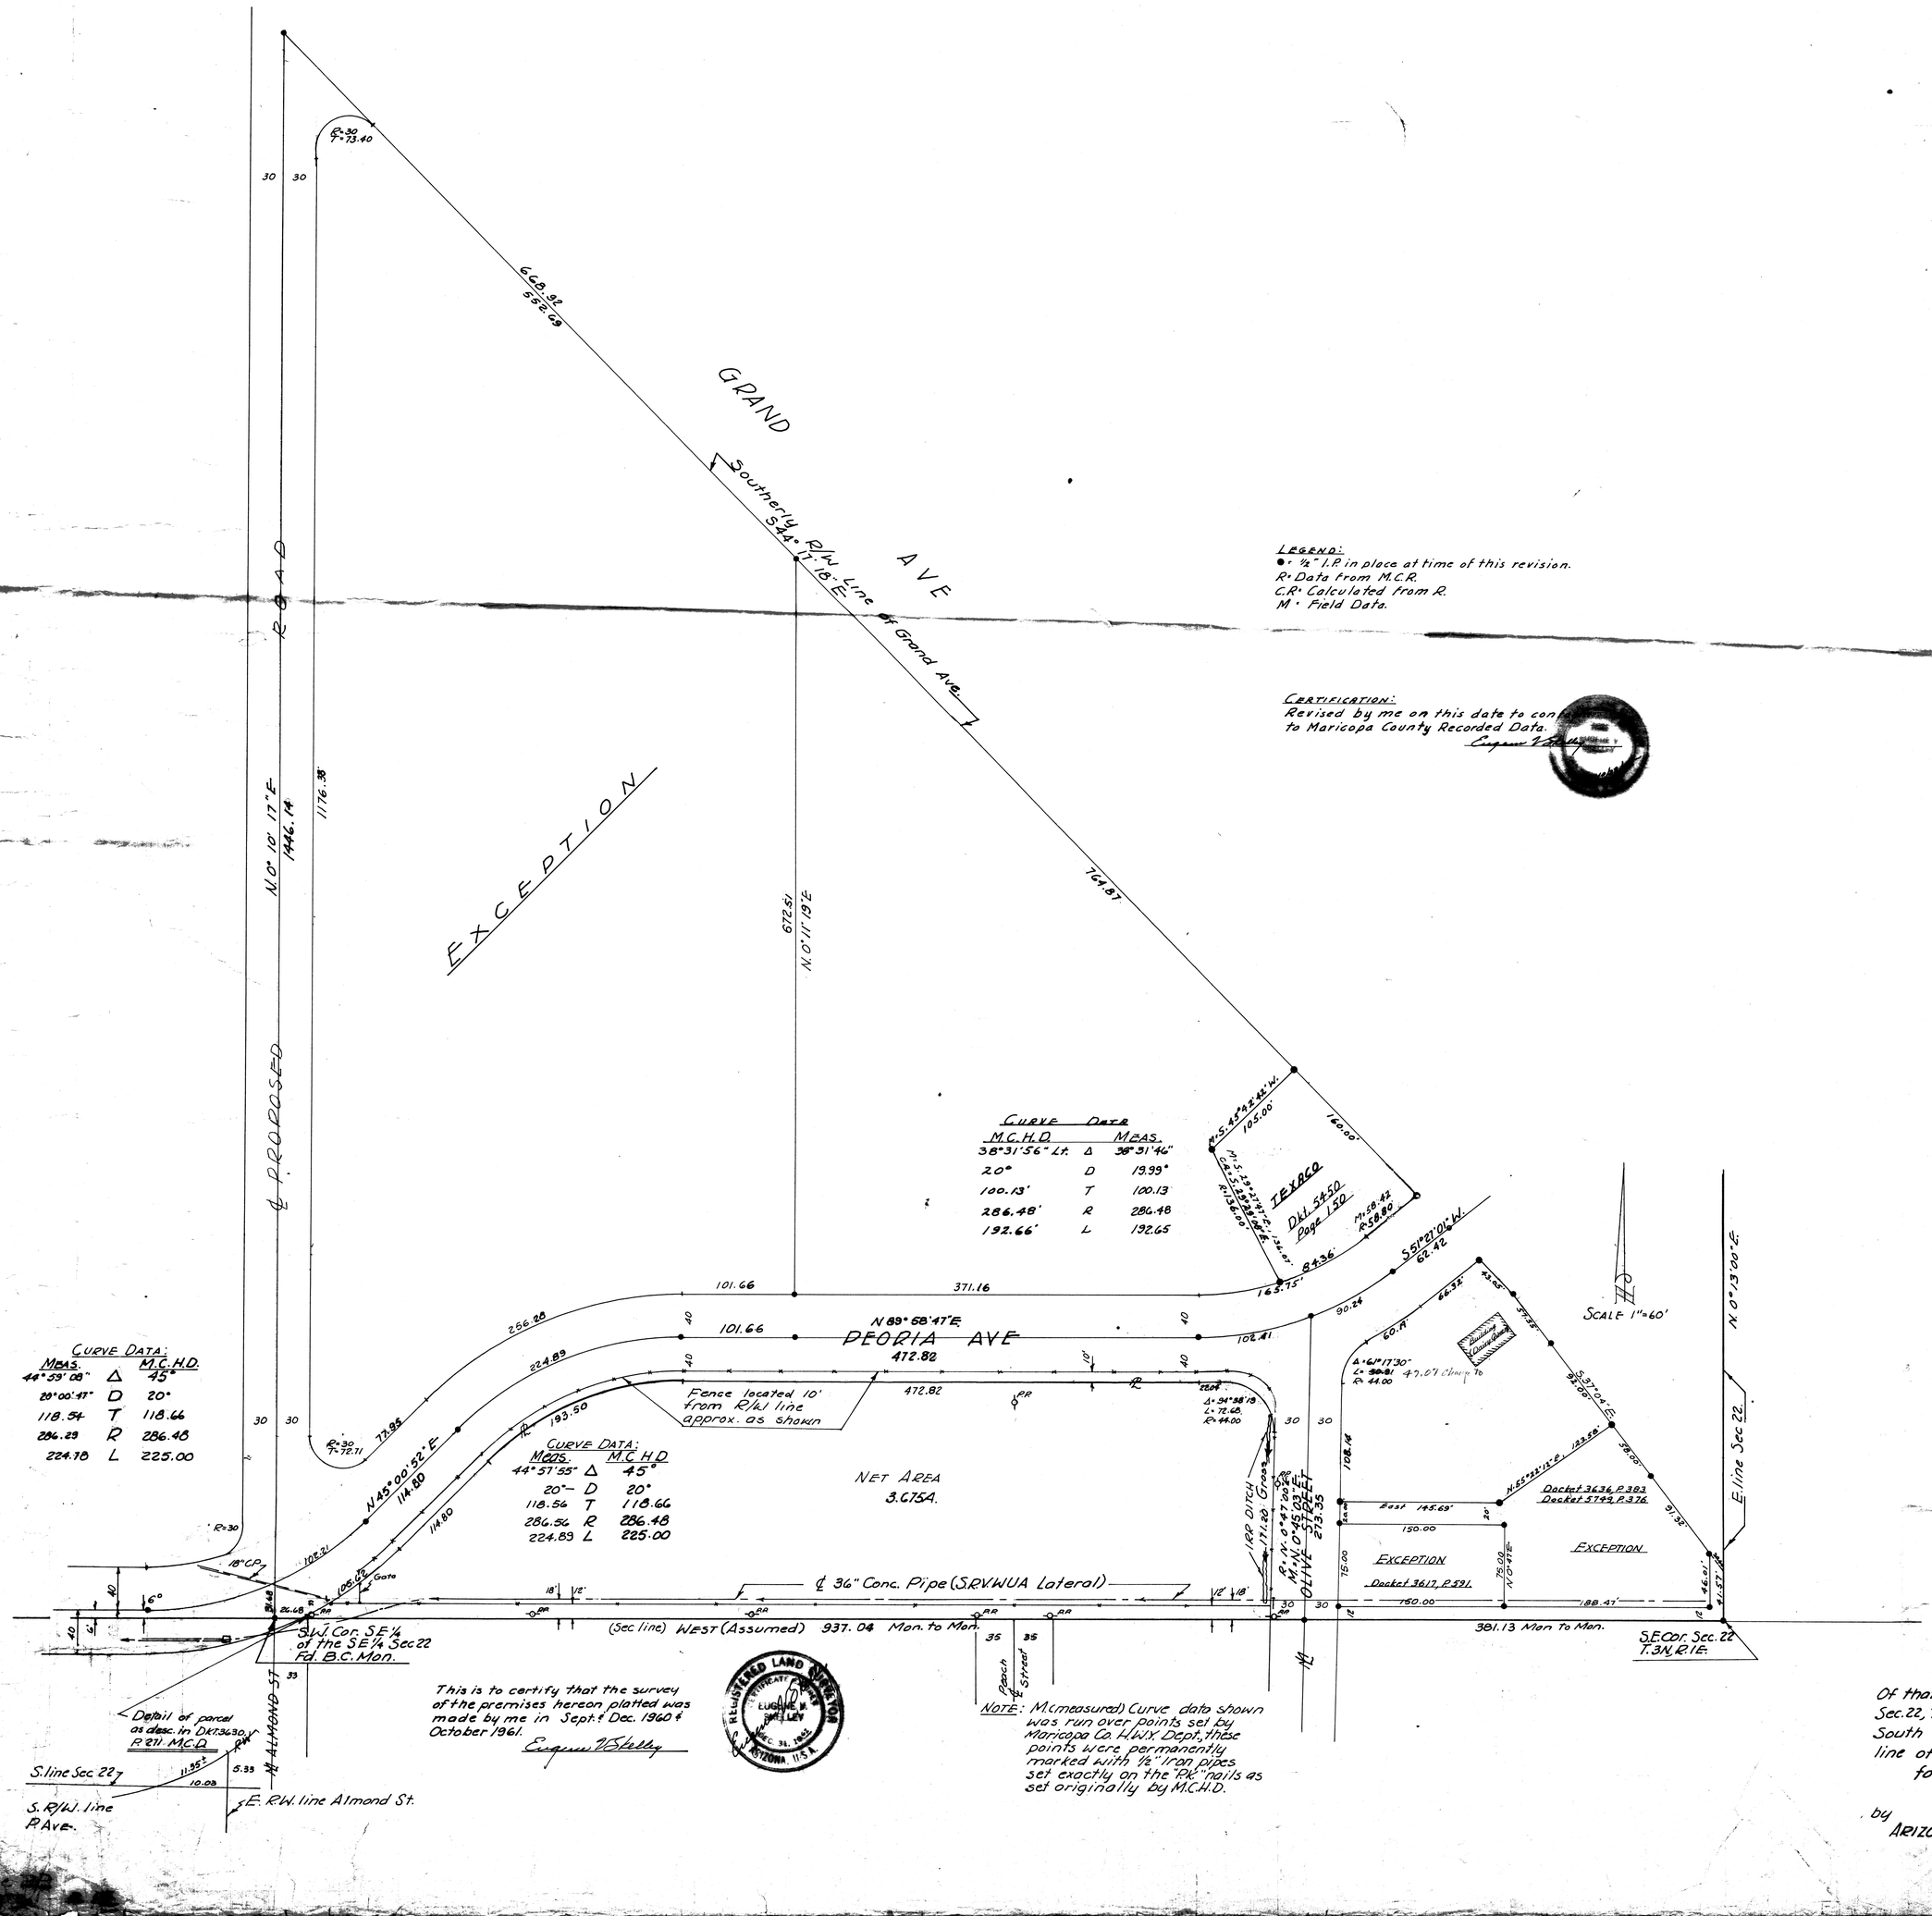

LEGEND:
● = ½" I.P. in place at time of this revision.
R = Data from M.C.R.
C.R. = Calculated from R.
M = Field Data.

CERTIFICATION:
Revised by me on this date to con[illegible] to Maricopa County Recorded Data.
Eugene V. Shelley

CURVE DATA

M.C.H.D.		MEAS.
38°31'56" Lt.	Δ	38°31'46"
20°	D	19.99°
100.13'	T	100.13
286.48'	R	286.48
192.66'	L	192.65

CURVE DATA:

MEAS.		M.C.H.D.
44°59'08"	Δ	45°
20°00'47"	D	20°
118.54	T	118.66
286.29	R	286.48
224.78	L	225.00

CURVE DATA:

MEAS.		M.C.H.D.
44°57'55"	Δ	45°
20°–	D	20°
118.56	T	118.66
286.56	R	286.48
224.89	L	225.00

This is to certify that the survey of the premises hereon platted was made by me in Sept. & Dec. 1960 & October 1961.
Eugene V. Shelley

REGISTERED LAND SURVEYOR
CERTIFICATE NO. 11
EUGENE V. SHELLEY
DEC. 31, 1962
ARIZONA, U.S.A.

NOTE: M.(measured) Curve data shown was run over points set by Maricopa Co. H.W.Y. Dept., these points were permanently marked with ½" Iron pipes set exactly on the "P.K." nails as set originally by M.C.H.D.

REPORT OF SURVEY
Of that part of the E½ of the SE¼ of Sec. 22, T.3N., R.1E., G.& S.R.B.& M. lying South of the southerly Right of Way line of Grand Avenue.
for Mr. J.D. Wagoner
Peoria, Arizona.
by
ARIZONA SURVEYING SERVICE
Job 61-240
DIN 60030
Please check Data Entry
System Malfunction