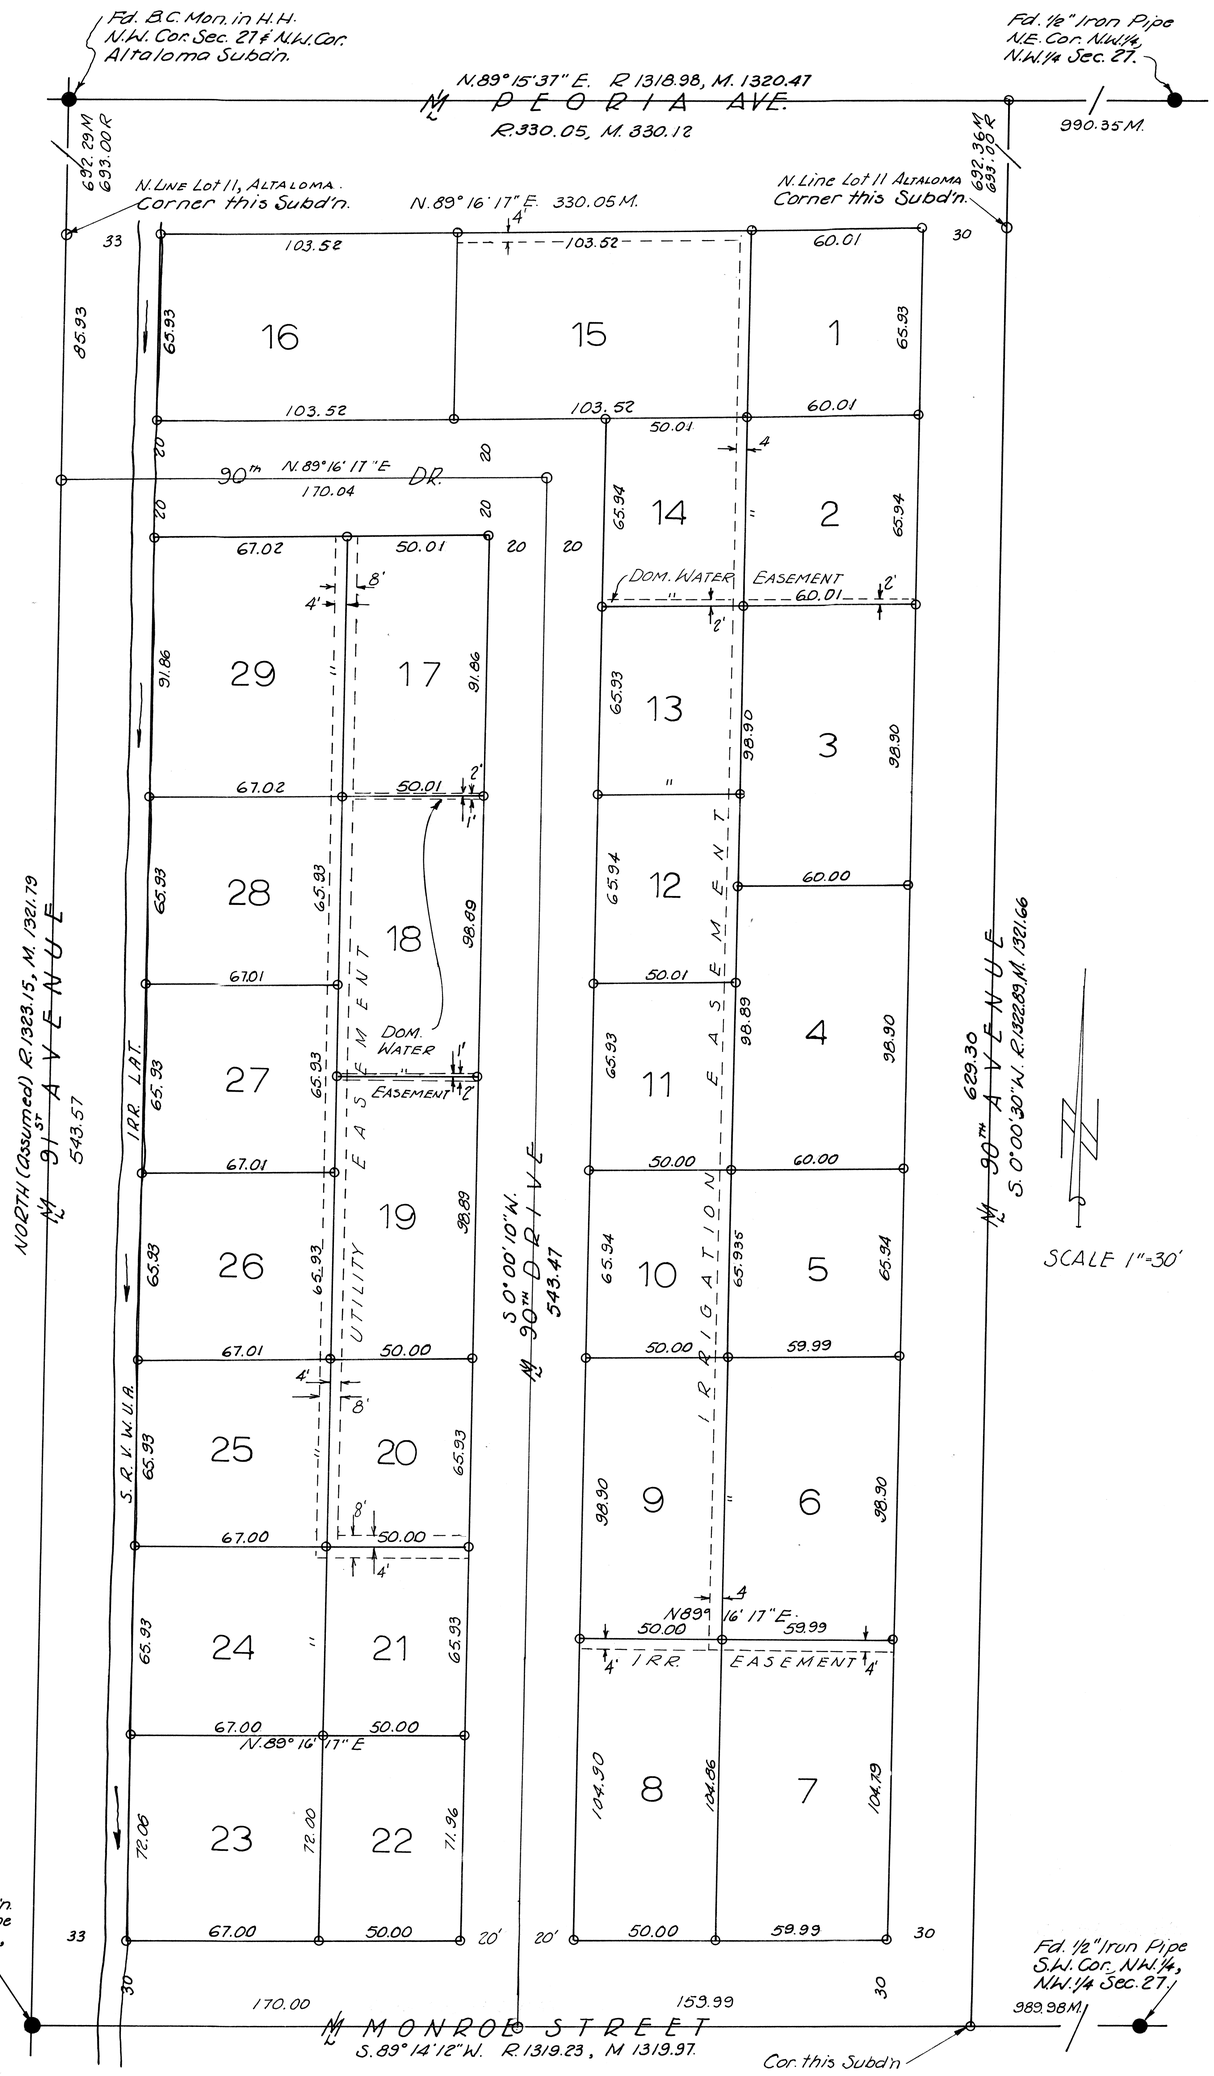

ALTA LOMA TRAILER PARK

A RESUBDIVISION OF LOTS 11, 12, 13, 14, 15, 16, 17, 18 & 19 OF ALTALOMA, A SUBDIVISION OF PART OF SECTION 27, T.3N., R.1E. OF THE GILA & SALT RIVER BASE & MERIDIAN, MARICOPA COUNTY, ARIZONA. AS RECORDED IN BOOK 5 OF MAPS, PAGE 19. MARICOPA CO. RECORDS.

PROJ. L-64-387

ARIZONA SURVEYING SERVICE

DEDICATION

KNOW ALL MEN BY THESE PRESENTS: that the Arizona Title Insurance and Trust Company, an Arizona Corporation, as trustee, has subdivided under the name of ALTA LOMA TRAILER PARK Lots 11, 12, 13, 14, 15, 16, 17, 18 & 19 of ALTALOMA, a subdivision of part of Section 27, T.3N., R.1E., G.&S.R.B.&M. as recorded in Book 5 of Maps, P.19 M.C.R and hereby publishes this plat as and for the plat of said ALTA LOMA TRAILER PARK and hereby declares said plat sets forth the location and gives the dimensions of the lots & streets constituting the same and that each lot and street shall be known by the number or name given each respectively on said plat and the Arizona Title Insurance and Trust Company, Trustee, hereby dedicates to the public for use as such, the streets as shown on said plat. Easements are for the uses shown.

IN WITNESS WHEREOF the Arizona Title Insurance and Trust Company, Trustee, has caused its corporate name to be signed and its corporate seal to be affixed and the same to be attested by the signatures of Douglass Hendrix, its Vice-President and Earl Briggs, its Assistant Secretary thereunto duly authorized.

Done at Phoenix, Arizona, this 15th day of December, 1964.

By Waylon Hendrix
VICE-PRESIDENT

Attest
ASSISTANT SECRETARY

ACKNOWLEDGEMENT

State of Arizona
County of Maricopa.

On this 15th day of December, 1964, before me, Terrence E. Green the undersigned officer, personally appeared Douglass Hendrix, and Earl Briggs, who acknowledged themselves to be Vice-President and Assistant Secretary, respectively of the Arizona Title Insurance and Trust Company, a corporation, and they as such officers respectively being duly authorized so to do, executed the foregoing instrument therein contained by signing the name of the corporation as Trustee by themselves as such officers respectively.

IN WITNESS WHEREOF I hereby set my hand and official seal.

My commission expires 30 July, 1967

Terrence E. Green
NOTARY PUBLIC.

CERTIFICATE OF SURVEY

This is to certify that the survey and subdivision of the premises hereon shown was made by me during the months of October and December, 1964.

Eugene V. Stalley
REGISTERED LAND SURVEYOR.

APPROVAL

This plat has been approved by the Town Council of Peoria, Arizona on this 8th day of December 1964.

J. Wm. Edgemond
Mayor, Town of Peoria, Arizona.

ATTEST E. B. Tucker
Town Clerk.

Eugene V. Stalley 5 signed 12-5-64

LEGEND

R Record Distance
M Measured Distance
● Monument found in place.
○ Prop. Cor. Set, Mon. Set.

DIN# 60032-1

Please check DIN # BASE ENTRY - System Malfunction

DELETED DIN# 60031 ~~DIN 60031~~ / 60032

SEC 27 - T3N R1E

SEC 27 T3N-R1E