GLENN FIELDS WELL SITE NO. 1

Commencing for a tie at the section corner common to Sections 16, 17, 20 and 21, T. 1 S., R. 2 E., G. & S. R. M.; thence S.0°05'E., 1330.56 feet along the east line of Section 20 to the northeast corner of Lot 3, being the point of beginning; thence S.89°55'W., 90.00 feet to Point No. 2; thence S.0°05'E., 80.00 feet to Point No. 3; thence N.89°55'E., 90.00 feet to Point No. 4; thence N.0°05'W., 80.00 feet to the point of beginning, except the east 33 feet for roadway purposes.

GLENN FIELDS WELL SITE NO. 2

Commencing for a tie at the east quarter corner of Section 20, T. 1 S., R. 2 E., G. & S. R. M.; thence S.1°08'W., 58.72 feet along the east line of Sec. 20 to Point "N", being the point of beginning; thence continuing S.1°08'W., along the section line, a distance of 73.10 feet to Point "A"; thence S.46°01'07"W., 251.80 feet to Point "C", said Point "C" being the point of intersection of the east line of Well Site No. 2 and the Gila River Indian Reservation Boundary line; thence N.40°58'30"W., along the Reservation boundary, 19.00 feet to Point "D", said Point "D" being the intersection of the east line of a 12' wide irrigation ditch easement and the Reservation boundary; thence N.45°47'15"E., 54.57 feet along the east line of the irrigation ditch easement to Point "M"; thence continuing along the east line of the irrigation easement, N.38°34'38"E., 195.86 feet to Point "L", said Point "L" being the point of intersection of the east line of the irrigation easement and the Highway Right-of-Way line; thence continuing N.38°34'38"E., 54.28 feet to Point "N", being the point of beginning; except the east 33 feet for roadway purposes.

GLENN FIELDS 12' WIDE IRRIGATION EASEMENT

Commencing for a tie at the section corner common to Sections 16, 17, 20 and 21, T. 1 S., R. 2 E., G. & S. R. M.; thence S.0°05'E., 1330.56 feet along the east line of Sec. 20 to the northeast corner of Lot 3; thence S.89°55'W., 33.00 feet to the Highway Right-of-Way line; thence S.0°05'E., 80.00 feet to Point "J", being the point of beginning; thence continuing S.0°05'E., along the Highway Right-of-Way line for a distance of 1250.62 feet to Point "K"; thence S.1°08'W., 99.00 feet to Point "L"; thence S.38°34'38"W., 195.86 feet to Point "M"; thence S.45°47'15"W., 54.57 feet to Point "D", said Point "D" being the intersection of the east line of the easement and the Gila River Indian Reservation boundary line; thence N.40°58'30"W., along the Reservation boundary, 12.02 feet to Point "E"; thence N.45°47'15"E., 53.13 feet to Point "F"; thence N.38°34'38"E., 191.04 feet to Point "G"; thence N.1°08'E., 98.88 feet to Point "H"; thence N.0°05'W., 1250.50 feet to Point "I"; thence N.89°55'E., 12.00 feet to Point "J", being the point of beginning.

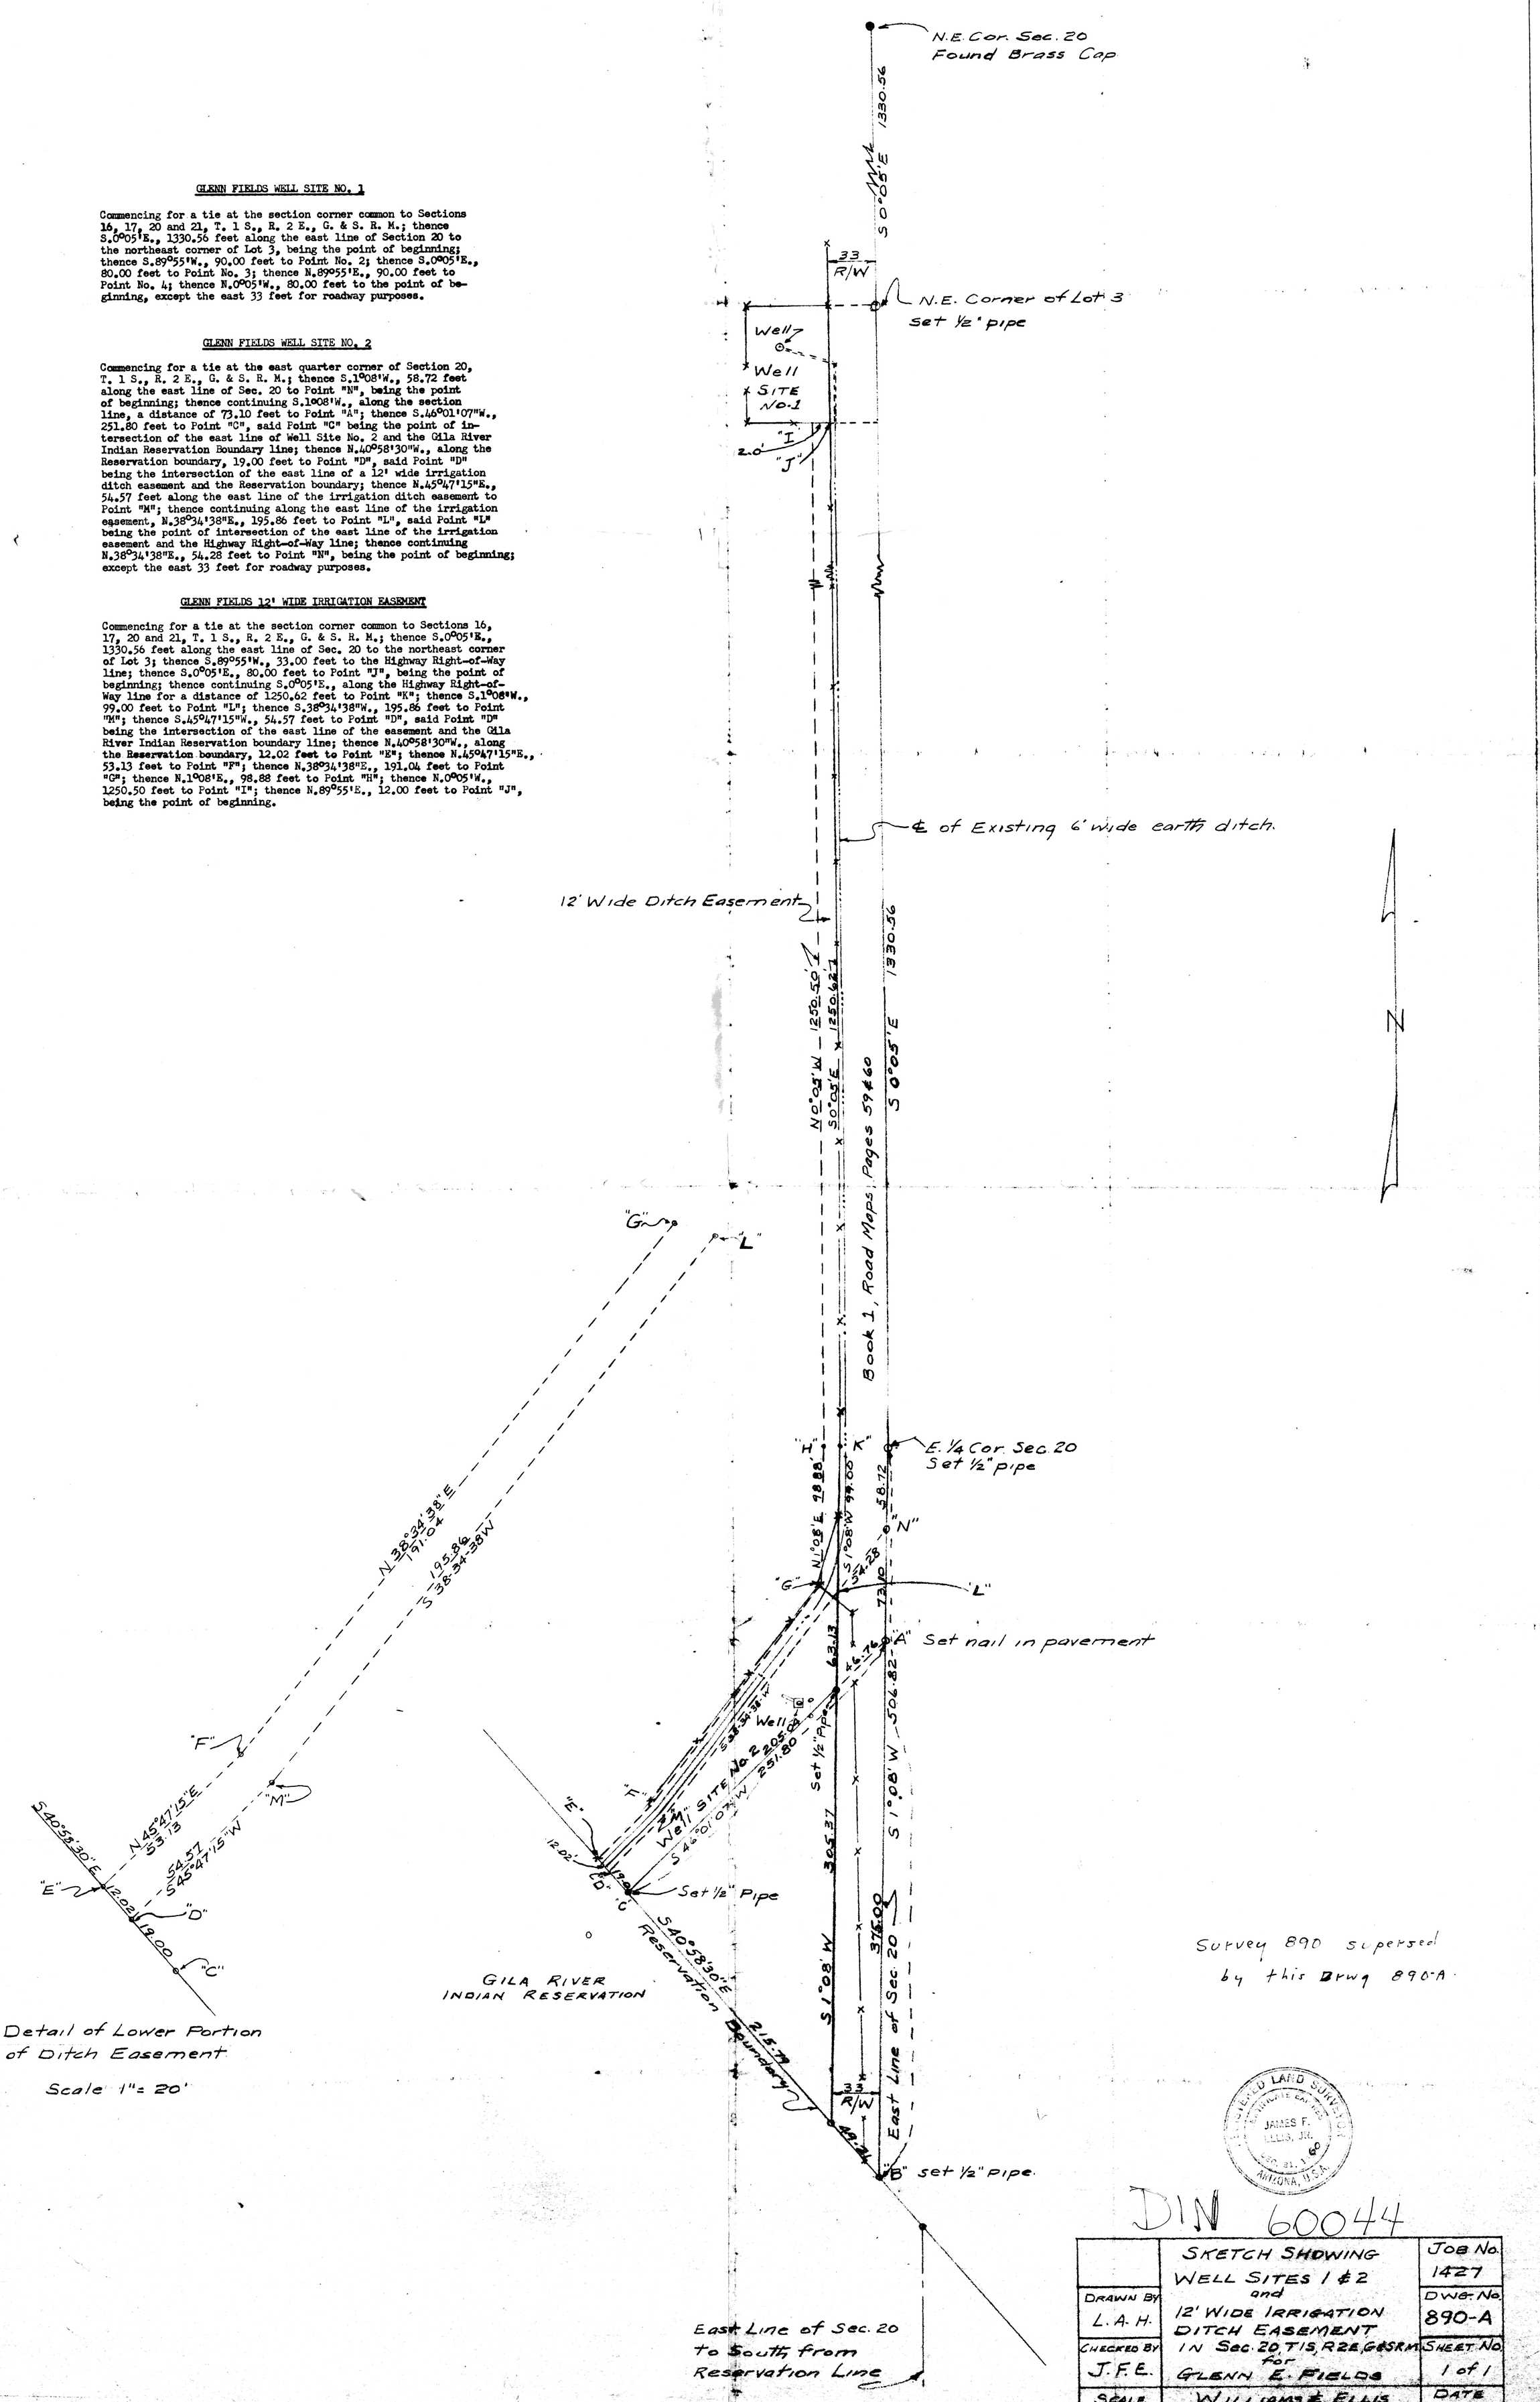


| | | |
|---|---|---|
| | SKETCH SHOWING WELL SITES 1 & 2 and 12' WIDE IRRIGATION DITCH EASEMENT IN Sec. 20 T1S, R2E, G&SRM for GLENN E. FIELDS | JOB No. 1427 |
| DRAWN BY L.A.H. | | DWG. No. 890-A |
| CHECKED BY J.F.E. | | SHEET No. 1 of 1 |
| SCALE 1" = 50' | WILLIAMS & ELLIS CONSULTING ENGINEERS PHOENIX, ARIZONA | DATE APRIL 1960 |