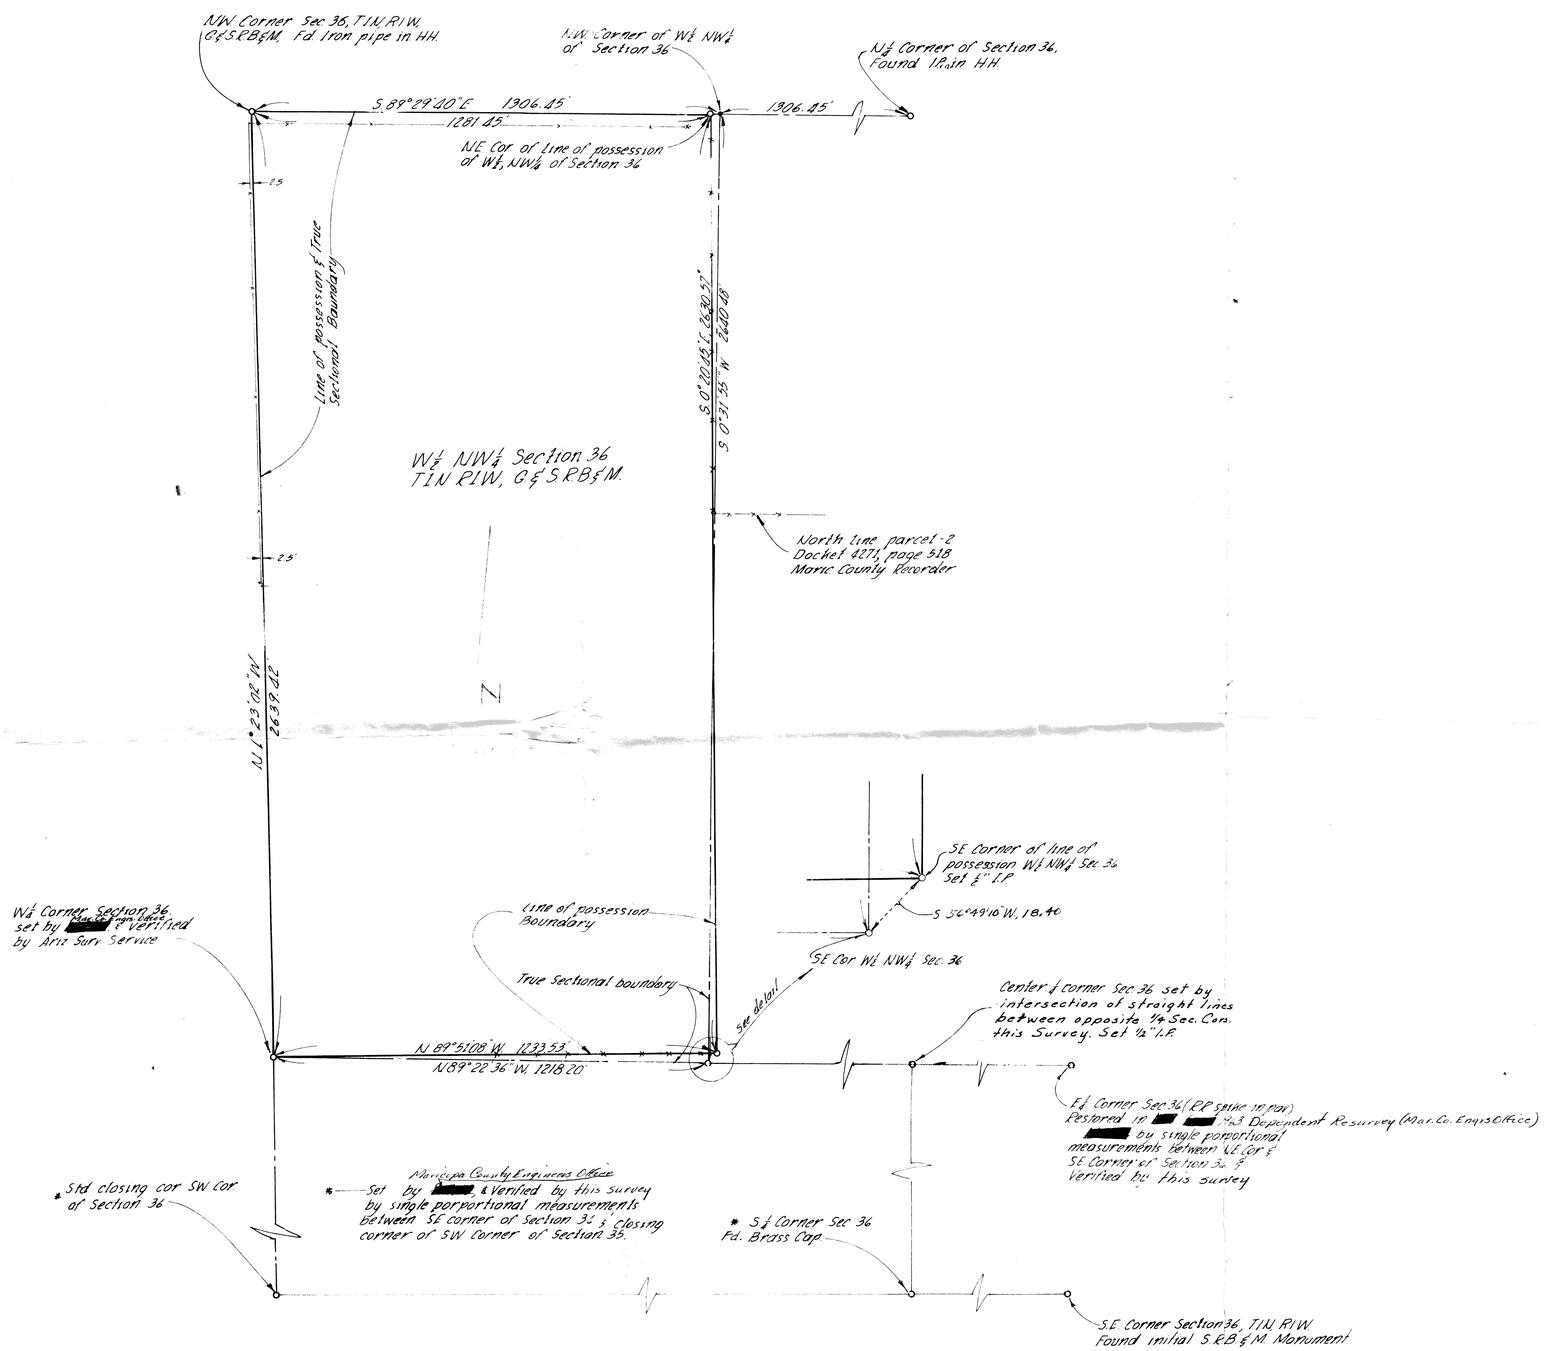

A F F I D A V I T

KNOW ALL MEN BY THESE PRESENTS:

That we, J. HOLLY SMITH, LEONA B. SMITH, husband and wife, RUBY PIKE, widow of William J. Pike, deceased, RAY MORGAN and RUTH MORGAN, husband and wife, are the sole owners or holders of interest in that portion of the N.W. 1/4, Sec. 36, T. 1 N., R. 1 W., G. & S. R. B. & M., Maricopa County, Arizona, that is in any way or manner adversely affected by the North-South mid-line of said N.W. 1/4, Sec. 36, shown hereon; that the lines hereon called "Lines of Possession" are known to us and accepted by us, witnesseth our signatures below, as the true easterly and southerly boundary lines of the W. 1/2, N.W. 1/4, Sec. 36 above; and that this agreement be binding on our heirs and assigns forever.

(Seal)_____ (Seal)_____

(Seal)_____ (Seal)_____

(Seal)_____ (Seal)_____

(Seal)_____ (Seal)_____

A C K N O W L E D G M E N T

STATE OF ARIZONA)
) ss.
COUNTY OF MARICOPA)

On this, the _____day of March, 1965, before me and personally known to me, J. HOLLY SMITH, LEONA B. SMITH, husband and wife, RUBY PIKE, widow of William J. Pike, deceased, RAY MORGAN and RUTH MORGAN, husband and wife, appeared before me and acknowledged that they executed the foregoing instrument for the purposes therein contained.

IN WITNESS WHEREOF, I hereunto set my hand and official seal.

_____
Notary Public

My commission expires:

_____

ARIZONA SURVEYING SERVICE
1114 N. 7th St, Phx. Phone - 254-6908

1961 EUGENE V. SHELLEY

REGISTERED LAND SURVEYOR CERTIFICATE NO. 1661 EUGENE V. SHELLEY March 31, 1965 ARIZONA, U.S.A.

DIN 60046