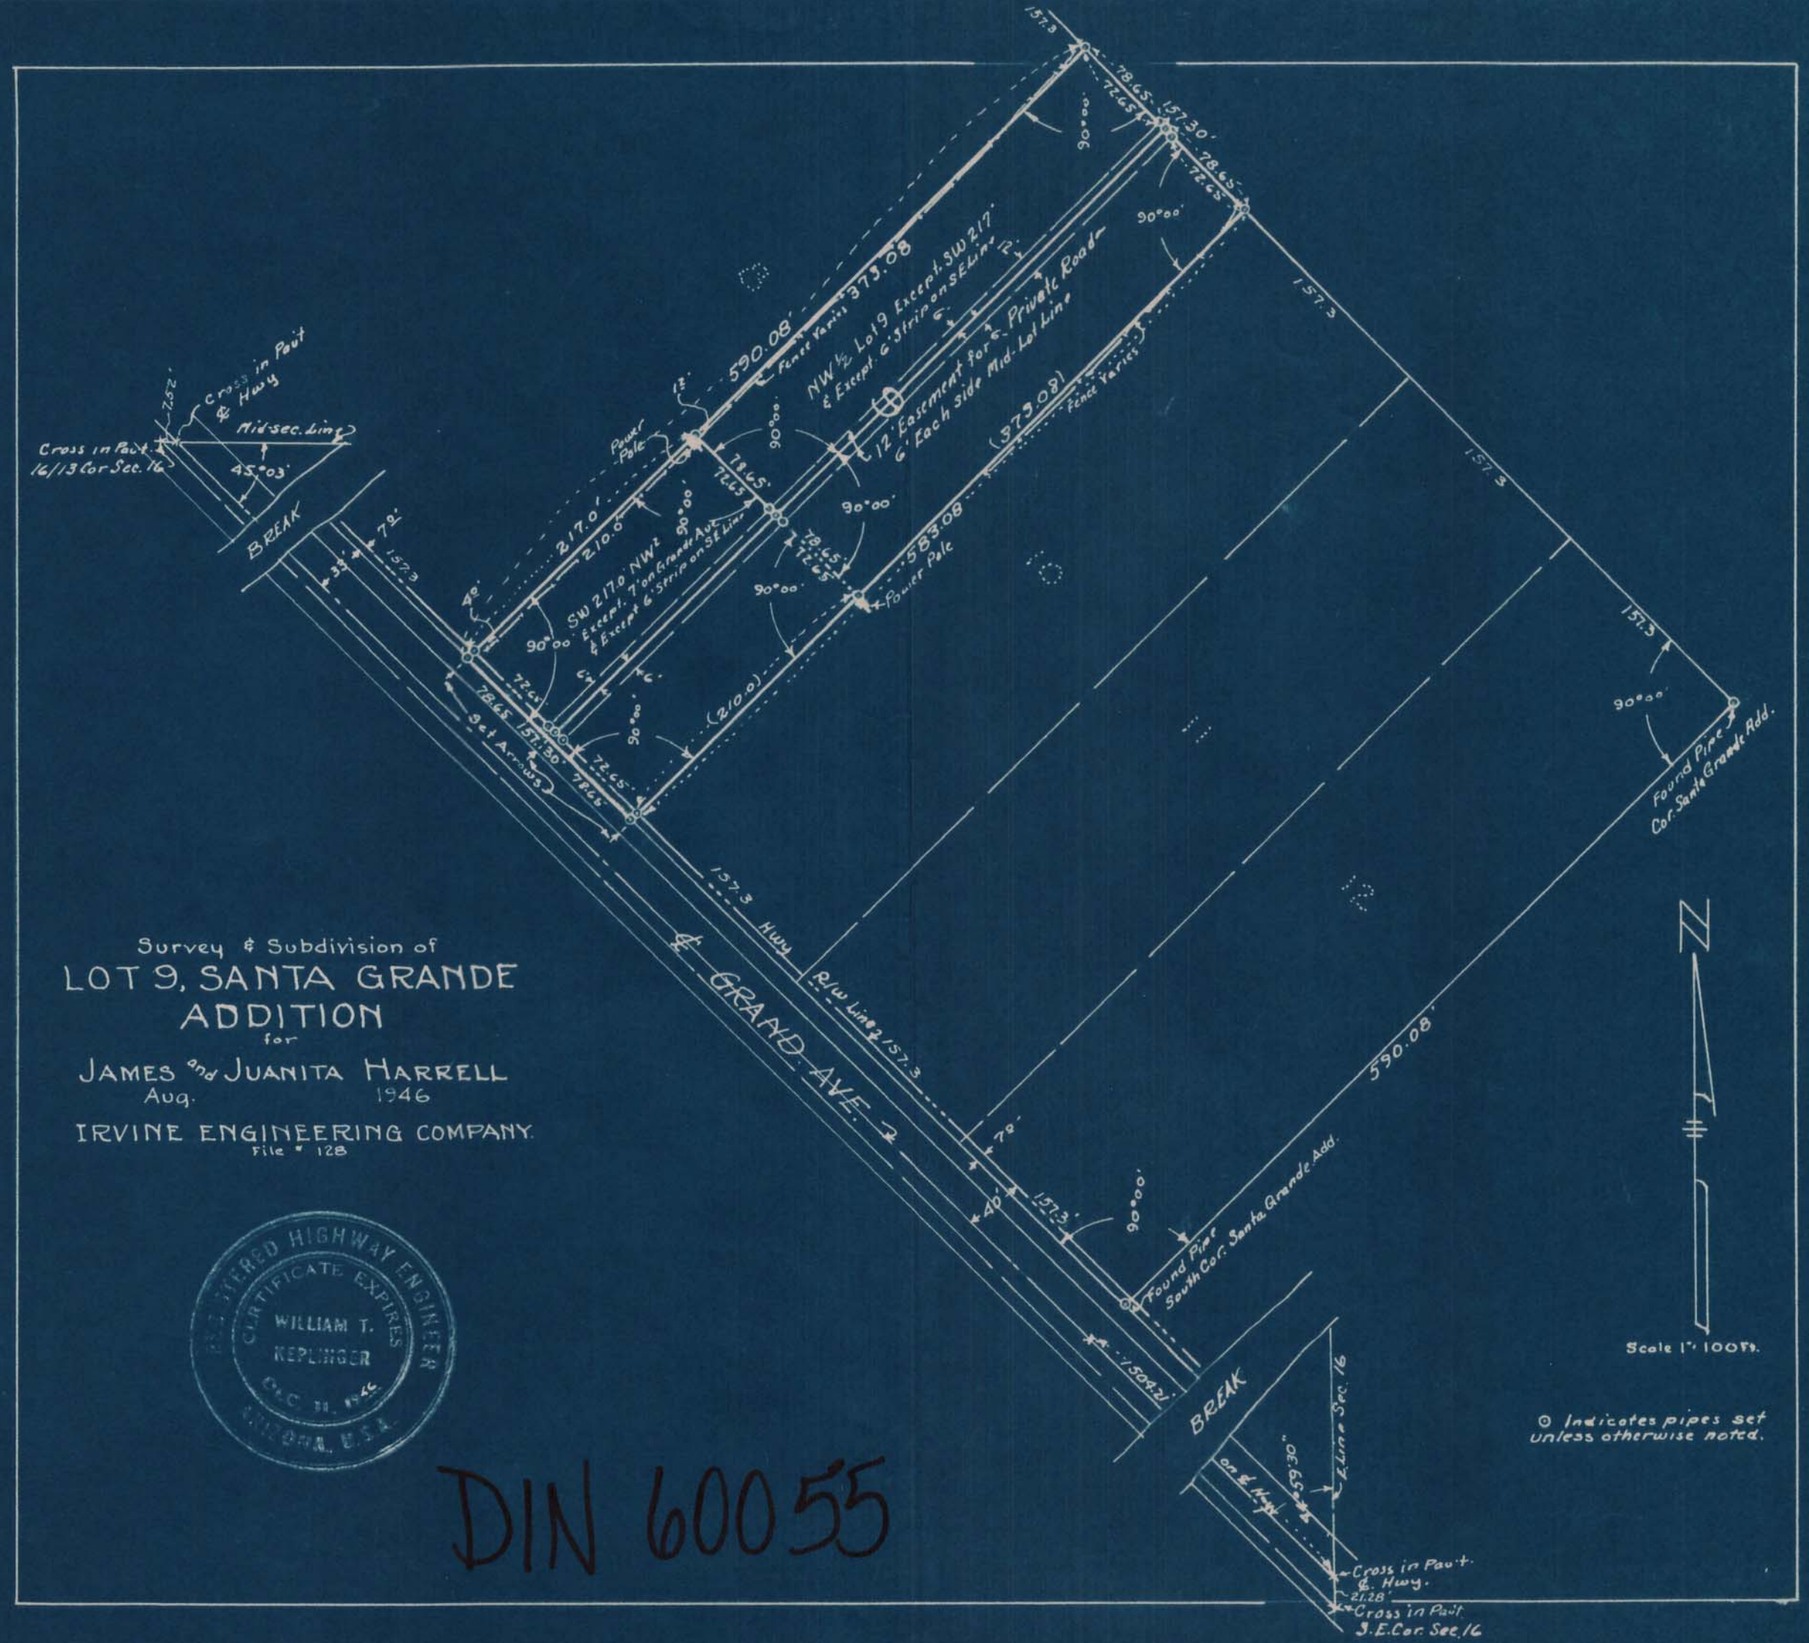
Survey & Subdivision of
LOT 9, SANTA GRANDE
ADDITION
for
JAMES and JUANITA HARRELL
Aug. 1946
IRVINE ENGINEERING COMPANY.
File # 128
Cross in Pavt. ℄ Hwy
Mid-sec. Line
Cross in Pavt. 16/13 Cor Sec. 16
45°03'
BREAK
Power Pole
Fence Varies
NW½ Lot 9 Except SW 217' & Except 6' Strip on SE Line
12' Easement for ℄ Private Road 6' Each side Mid-Lot Line
SW 217.0' NW½ Except 7' on Grande Ave & Except 6' Strip on SE Line
Set Arrows
℄ GRAND AVE.
Hwy
R/W Line ℄ 157.3
Found Pipe South Cor. Santa Grande Add.
Found Pipe Cor. Santa Grande Add.
Cross in Pavt. ℄ Hwy.
Cross in Pavt. S.E. Cor. Sec. 16
Scale 1" = 100 Ft.
⊙ Indicates pipes set unless otherwise noted.
REGISTERED HIGHWAY ENGINEER
CERTIFICATE EXPIRES
WILLIAM T. KEPLINGER
DEC. 31, 1946
ARIZONA, U.S.A.
DIN 60055