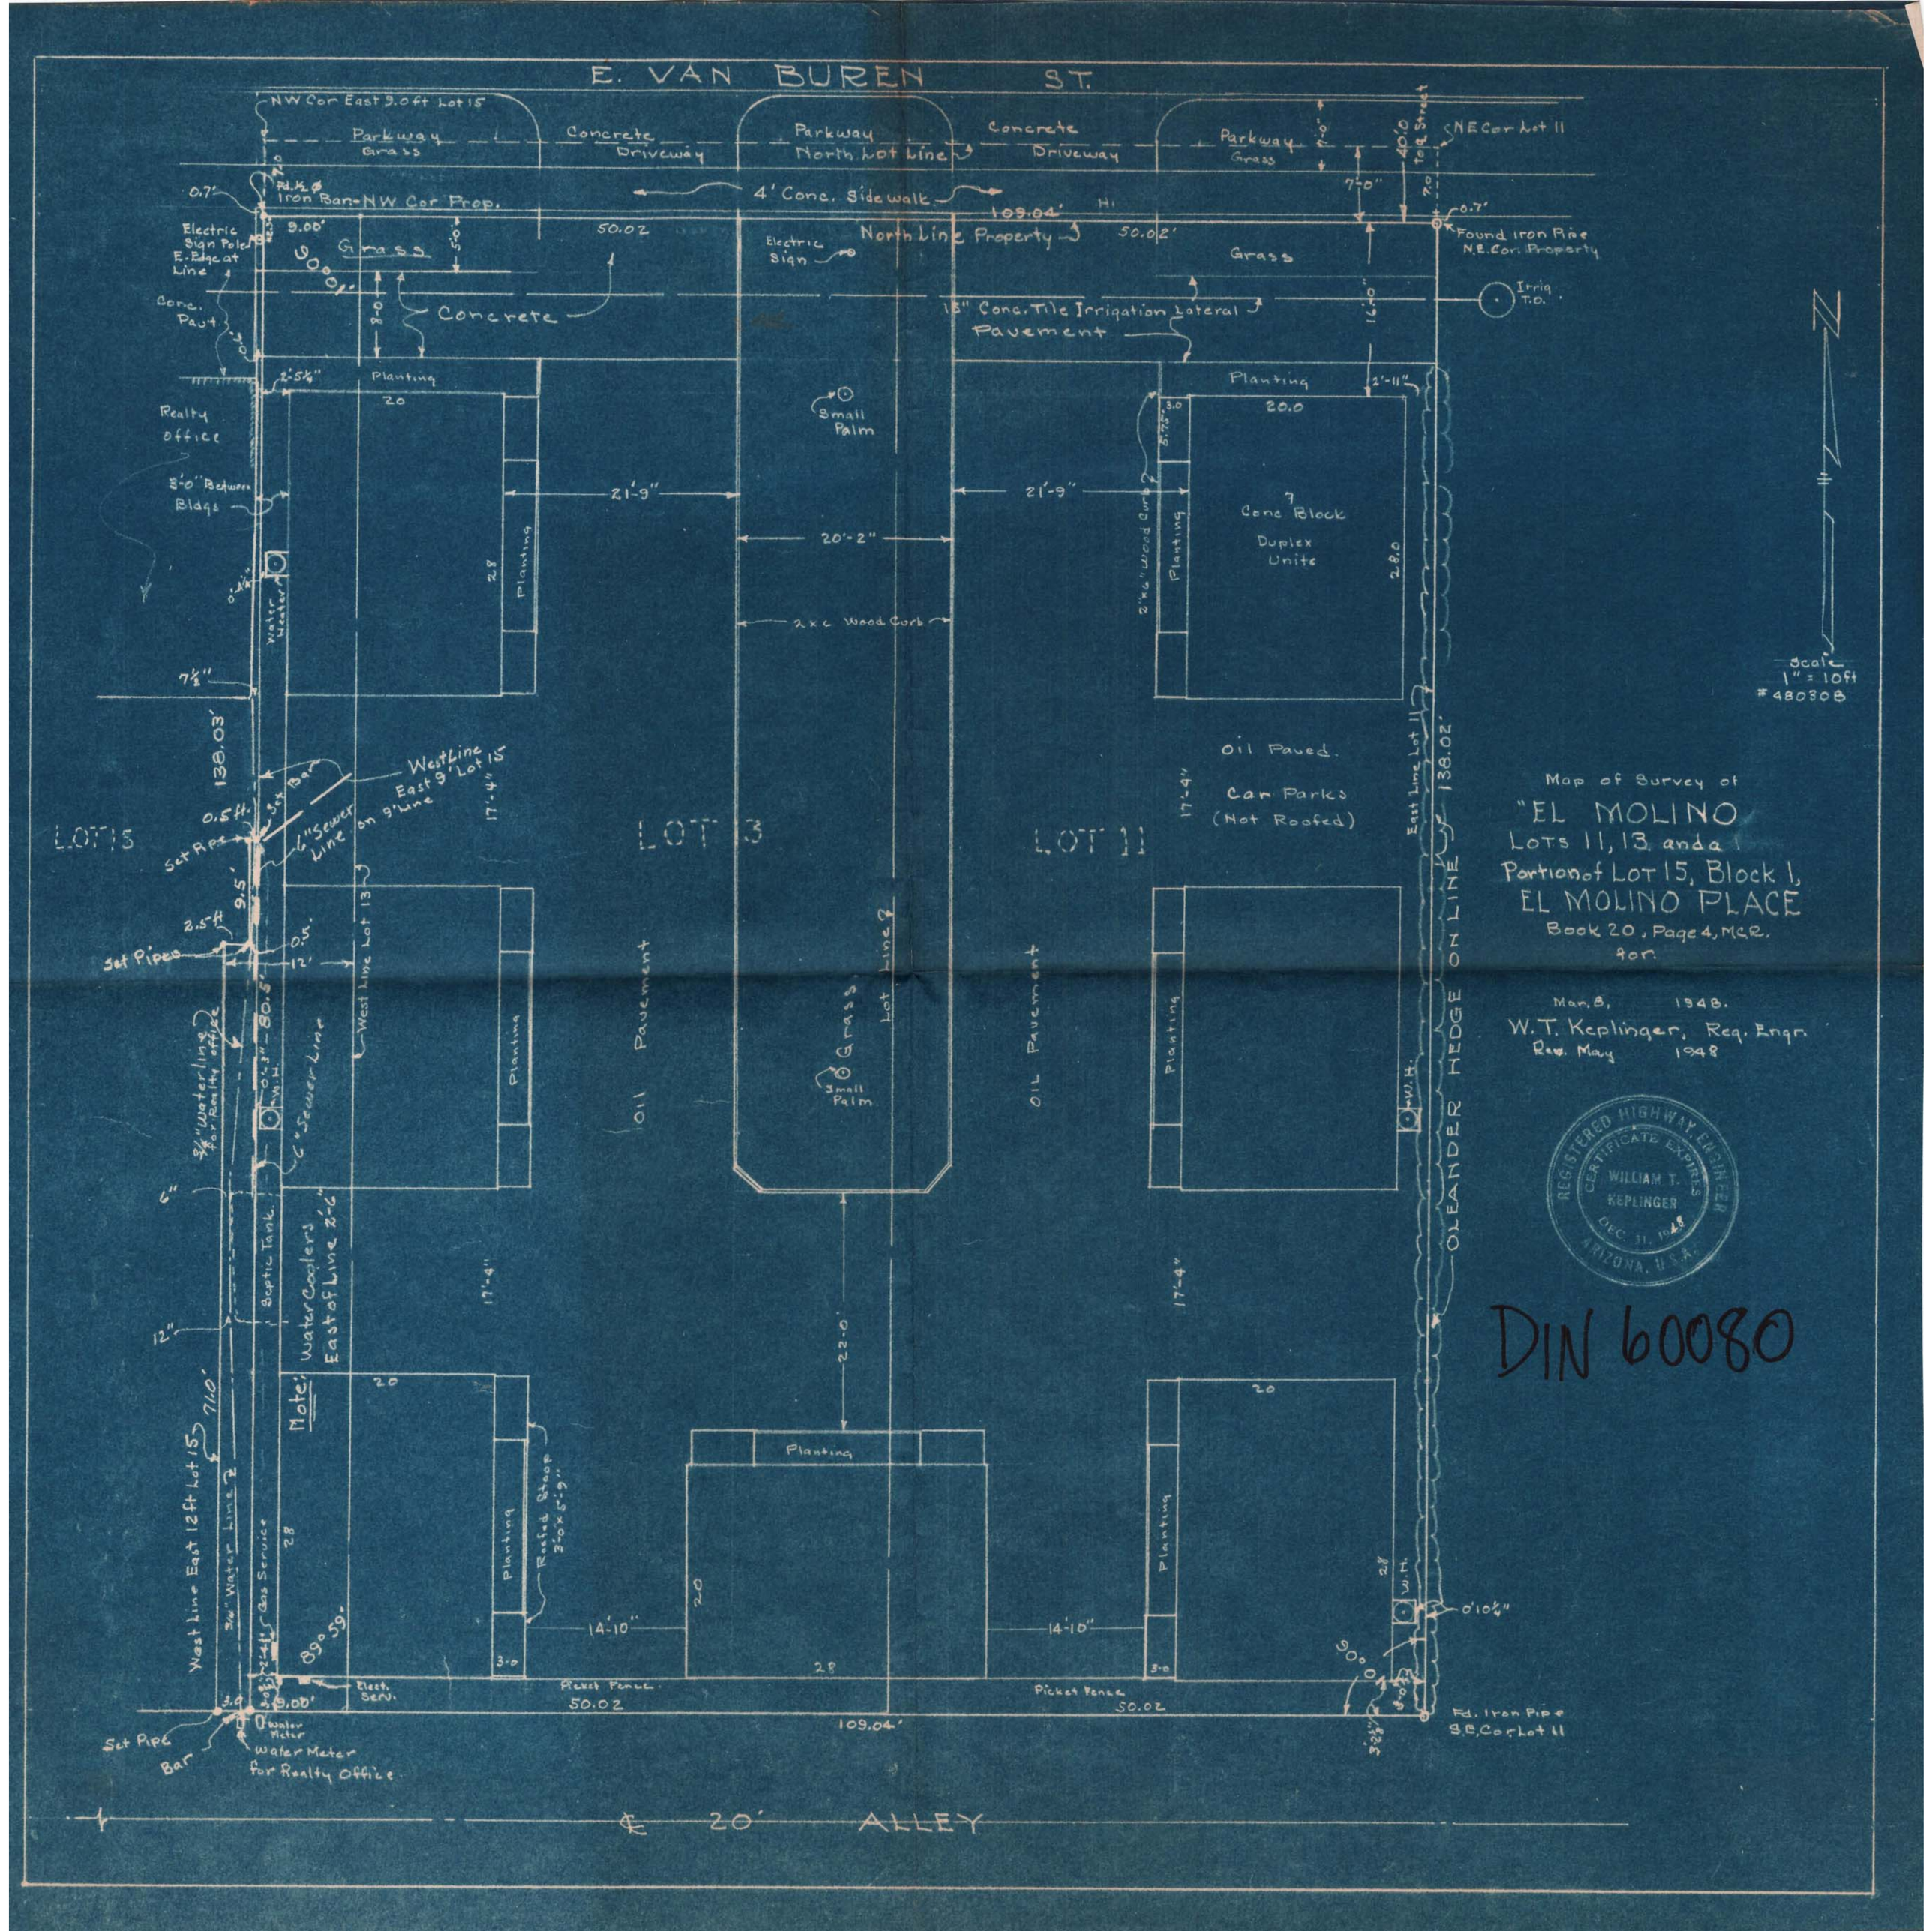
E. VAN BUREN ST.
NW Cor East 9.0 ft Lot 15
Parkway Grass
Concrete Driveway
Parkway North Lot Line
Concrete Driveway
Parkway Grass
NE Cor Lot 11
Iron Bar-NW Cor Prop.
4' Conc. Sidewalk
109.04'
50.02
North Line Property
50.02'
Found Iron Pipe N.E. Cor. Property
Electric Sign Pole E. Edge at Line
Grass
Electric Sign
Grass
Irrig T.O.
Conc. Pavt
Concrete
18" Conc. Tile Irrigation Lateral
Pavement
Planting
Planting
Realty Office
Small Palm
3'-0" Between Bldgs
21'-9"
21'-9"
20'-2"
Conc Block Duplex Unite
2x6 Wood Curb
Planting
Planting
Water Heater
2x6 Wood Curb
Scale 1" = 10 ft
#48030B
138.03'
West Line East 9' Lot 15
Set Bar
6" Sewer Line on 9' Line
LOT 15
LOT 13
LOT 11
Oil Paved.
Car Parks (Not Roofed)
East Line Lot 11
138.02'
Set Pipe
Set Pipes
West Line Lot 13
Planting
Oil Pavement
Grass
Lot Line
Small Palm
Oil Pavement
Planting
OLEANDER HEDGE ON LINE
3/4" Waterline for Realty office
6" Sewer Line
Septic Tank
Water Coolers East of Line 2'-6"
Note:
22'-0"
Planting
Planting
Planting
Roofed Stoop 3'-0"x5'-9"
West Line East 12 ft Lot 15
3/4" Water Line
Gas Service
89°59'
14'-10"
14'-10"
Elect. Serv.
Picket Fence
Picket Fence
50.02
50.02
109.04'
Water Meter
Water Meter for Realty Office
Set Pipe
Bar
Fd. Iron Pipe S.E. Cor. Lot 11
℄ 20' ALLEY
Map of Survey of
"EL MOLINO
Lots 11, 13 and a
Portion of Lot 15, Block 1,
EL MOLINO PLACE
Book 20, Page 4, M.C.R.
for.
Mar. 8, 1948.
W. T. Keplinger, Reg. Engr.
Rev. May 1948
REGISTERED HIGHWAY ENGINEER
CERTIFICATE EXPIRES
WILLIAM T. KEPLINGER
DEC. 31, 1948
ARIZONA, U.S.A.
DIN 60080