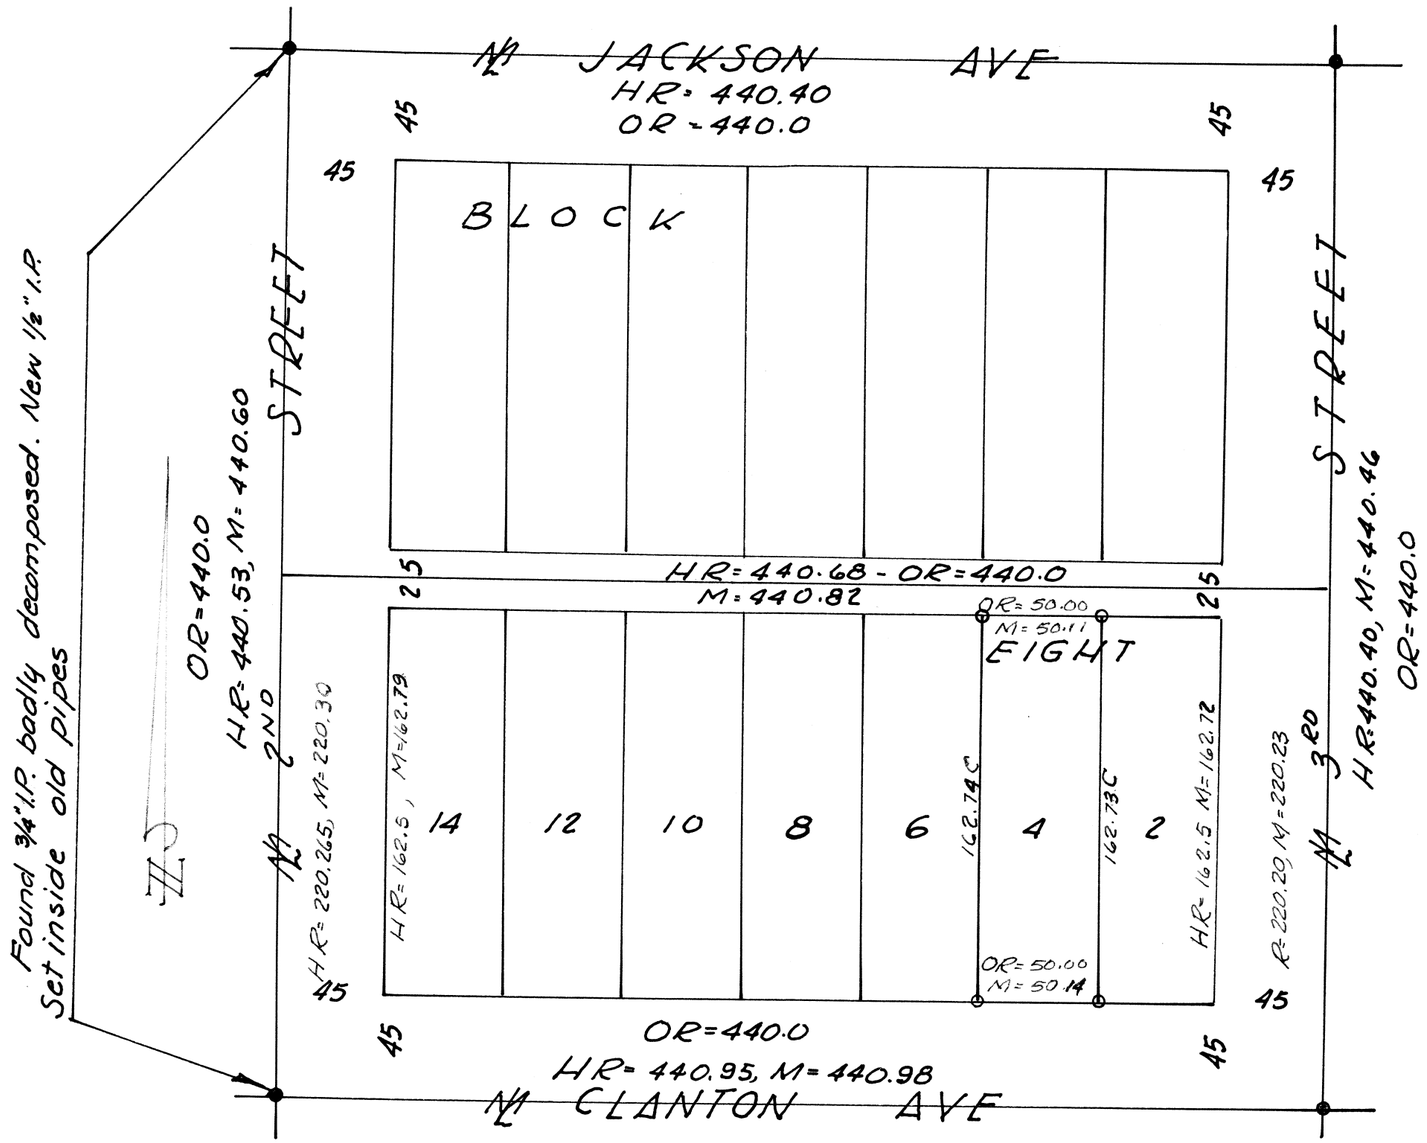

DIN 60084

This is to certify that the survey of the premises hereon platted was made by me in May, 1961.

Eugene V. Skelley

REGISTERED LAND SURVEYOR
CERTIFICATE EXPIRES
EUGENE V. SKELLEY
DEC. 31, 1961
ARIZONA U.S.A.

LEGEND

- o Monuments Found.
- o Prop. Corners Set.
- OR- Record Measurement (Original Plat Bk4, P44&5)
- M- Field Measurement.
- C- Calculated from "M." measurement.
- H R- Measurement of 1929 Resurvey Bk.22, P.6 (F.N. Holmquist Eng'r.)

JOB 61-222A SCALE: 1"=60'

FOR MR.& MRS. J.B. DUNCAN.

REPORT OF SURVEY
Of Lot 4, Block 8 of the Town of BUCKEYE as recorded in Book 4, p 44 & 45 of the Maricopa Co., Arizona Records.

ARIZONA SURVEYING SERVICE