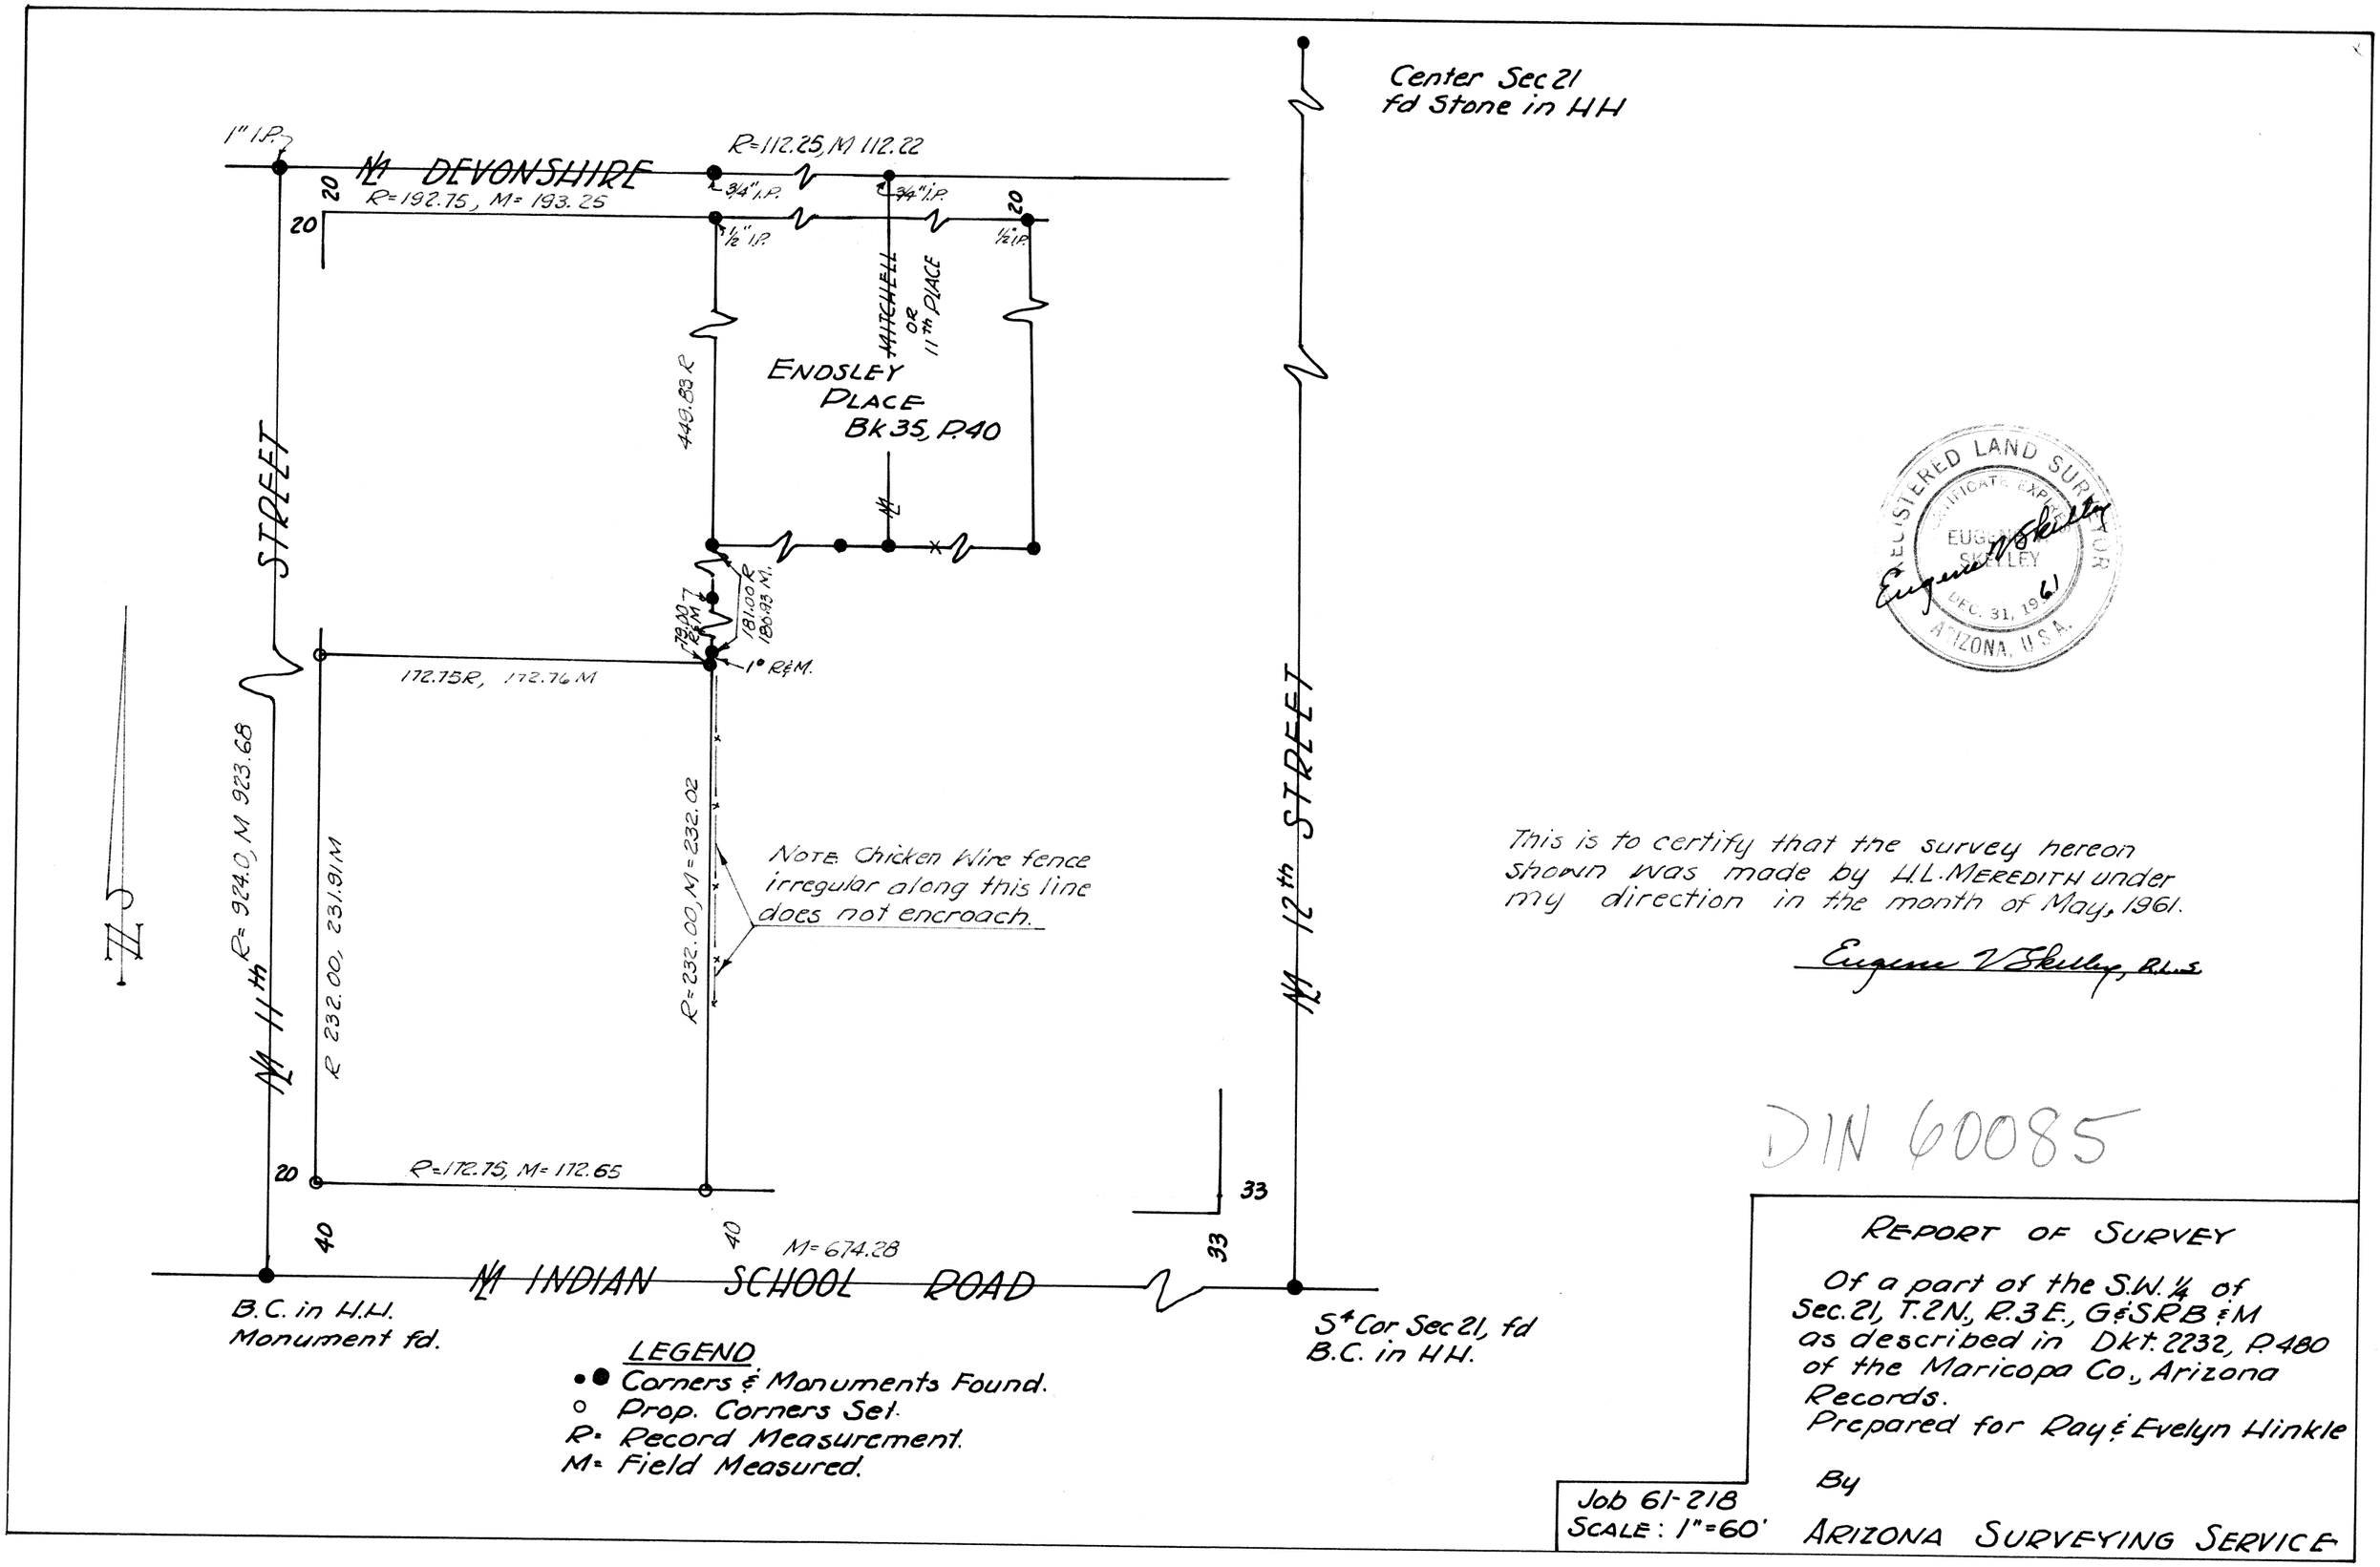
Center Sec 21
fd Stone in HH
1" I.P.
DEVONSHIRE
R=112.25, M 112.22
R=192.75, M=193.25
3/4" I.P.
3/4" I.P.
1/2" I.P.
1/2" I.P.
20
20
20
MITCHELL OR 11th PLACE
ENDSLEY PLACE
Bk 35, P.40
449.83 R
STREET
181.00 R
180.93 M.
79.00 R&M
1" R&M.
172.75R, 172.76 M
R=924.0, M 923.68
R 232.00, 231.91 M
R=232.00, M=232.02
NOTE: Chicken Wire fence irregular along this line does not encroach.
12th STREET
33
33
R=172.75, M=172.65
20
40
40
M=674.28
INDIAN SCHOOL ROAD
B.C. in H.H.
Monument fd.
S4 Cor Sec 21, fd
B.C. in H.H.
LEGEND
Corners & Monuments Found.
Prop. Corners Set.
R= Record Measurement.
M= Field Measured.
REGISTERED LAND SURVEYOR
CERTIFICATE EXPIRES
EUGENE V. SHELLEY
DEC. 31, 1961
ARIZONA, U.S.A.
Eugene V Shelley
This is to certify that the survey hereon shown was made by H.L. MEREDITH under my direction in the month of May, 1961.
Eugene V Shelley, R.L.S.
DIN 60085
REPORT OF SURVEY
Of a part of the S.W. 1/4 of Sec. 21, T.2N., R.3E., G&SRB&M as described in Dkt. 2232, P.480 of the Maricopa Co., Arizona Records.
Prepared for Ray & Evelyn Hinkle
By
ARIZONA SURVEYING SERVICE
Job 61-218
SCALE: 1"=60'