REPORT OF SURVEY

Of the N. 85.00' of the N. 141.37' of the S. 4/7 of the W. 175.00 of the S. ½ of the S.W.¼ of the S.W.¼ of Sec. 10, T2N., R3E., G.&S.R.B.&M. except the W. 40' thereof.

For Wm. R & Leora Silva
6133 N. 16th Street, Phoenix, Arizona.

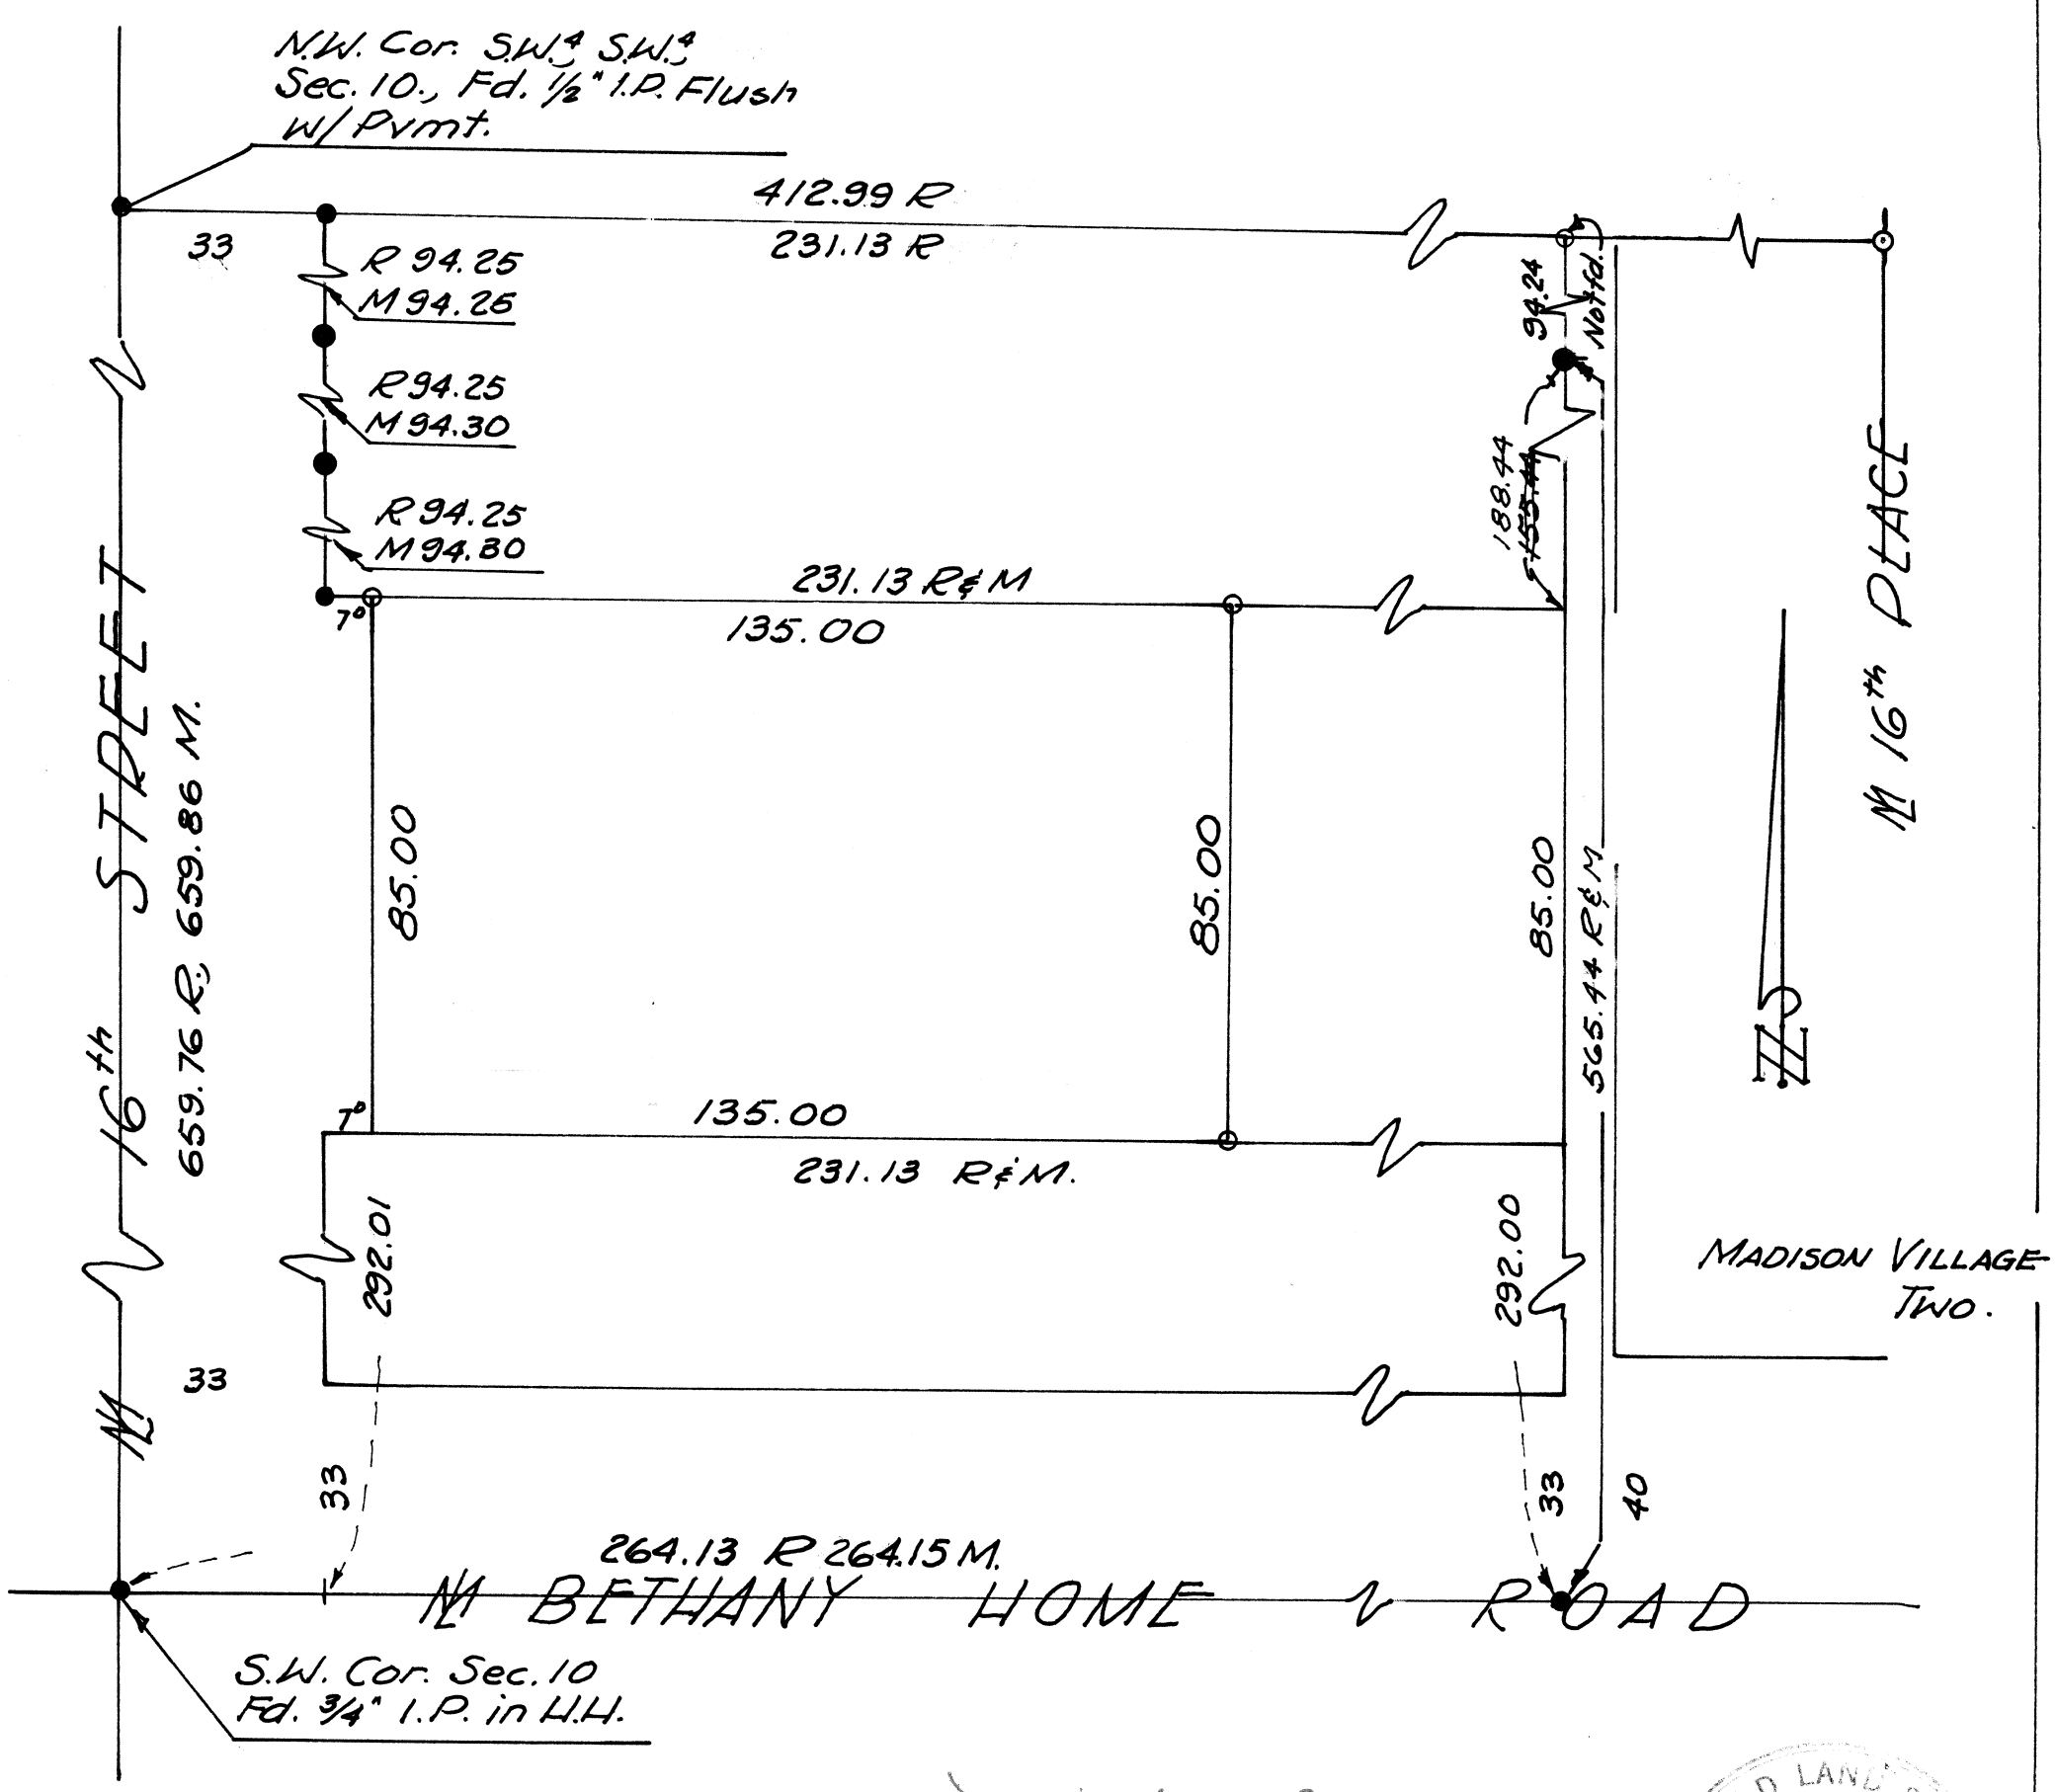

DIN 60087

LEGEND.
R. Record distance.
M. Field measurement.
● Survey Monument found.
○ Prop. Cor. Set.

NOTE: This Amendment is to correct dimensions to properly show survey as deliniated on premises.
E.V.S.

This is to certify that the survey of the premises here shown was made by me during April, 1961.
Eugene V. Skelley

REGISTERED LAND SURVEYOR
EUGENE V. SKELLEY
Eugene V. Skelley
62

Amended 9/17/62 E.V.S.

JOB 61-214	
H.L.M.	ARIZONA SURVEYING SERVICE