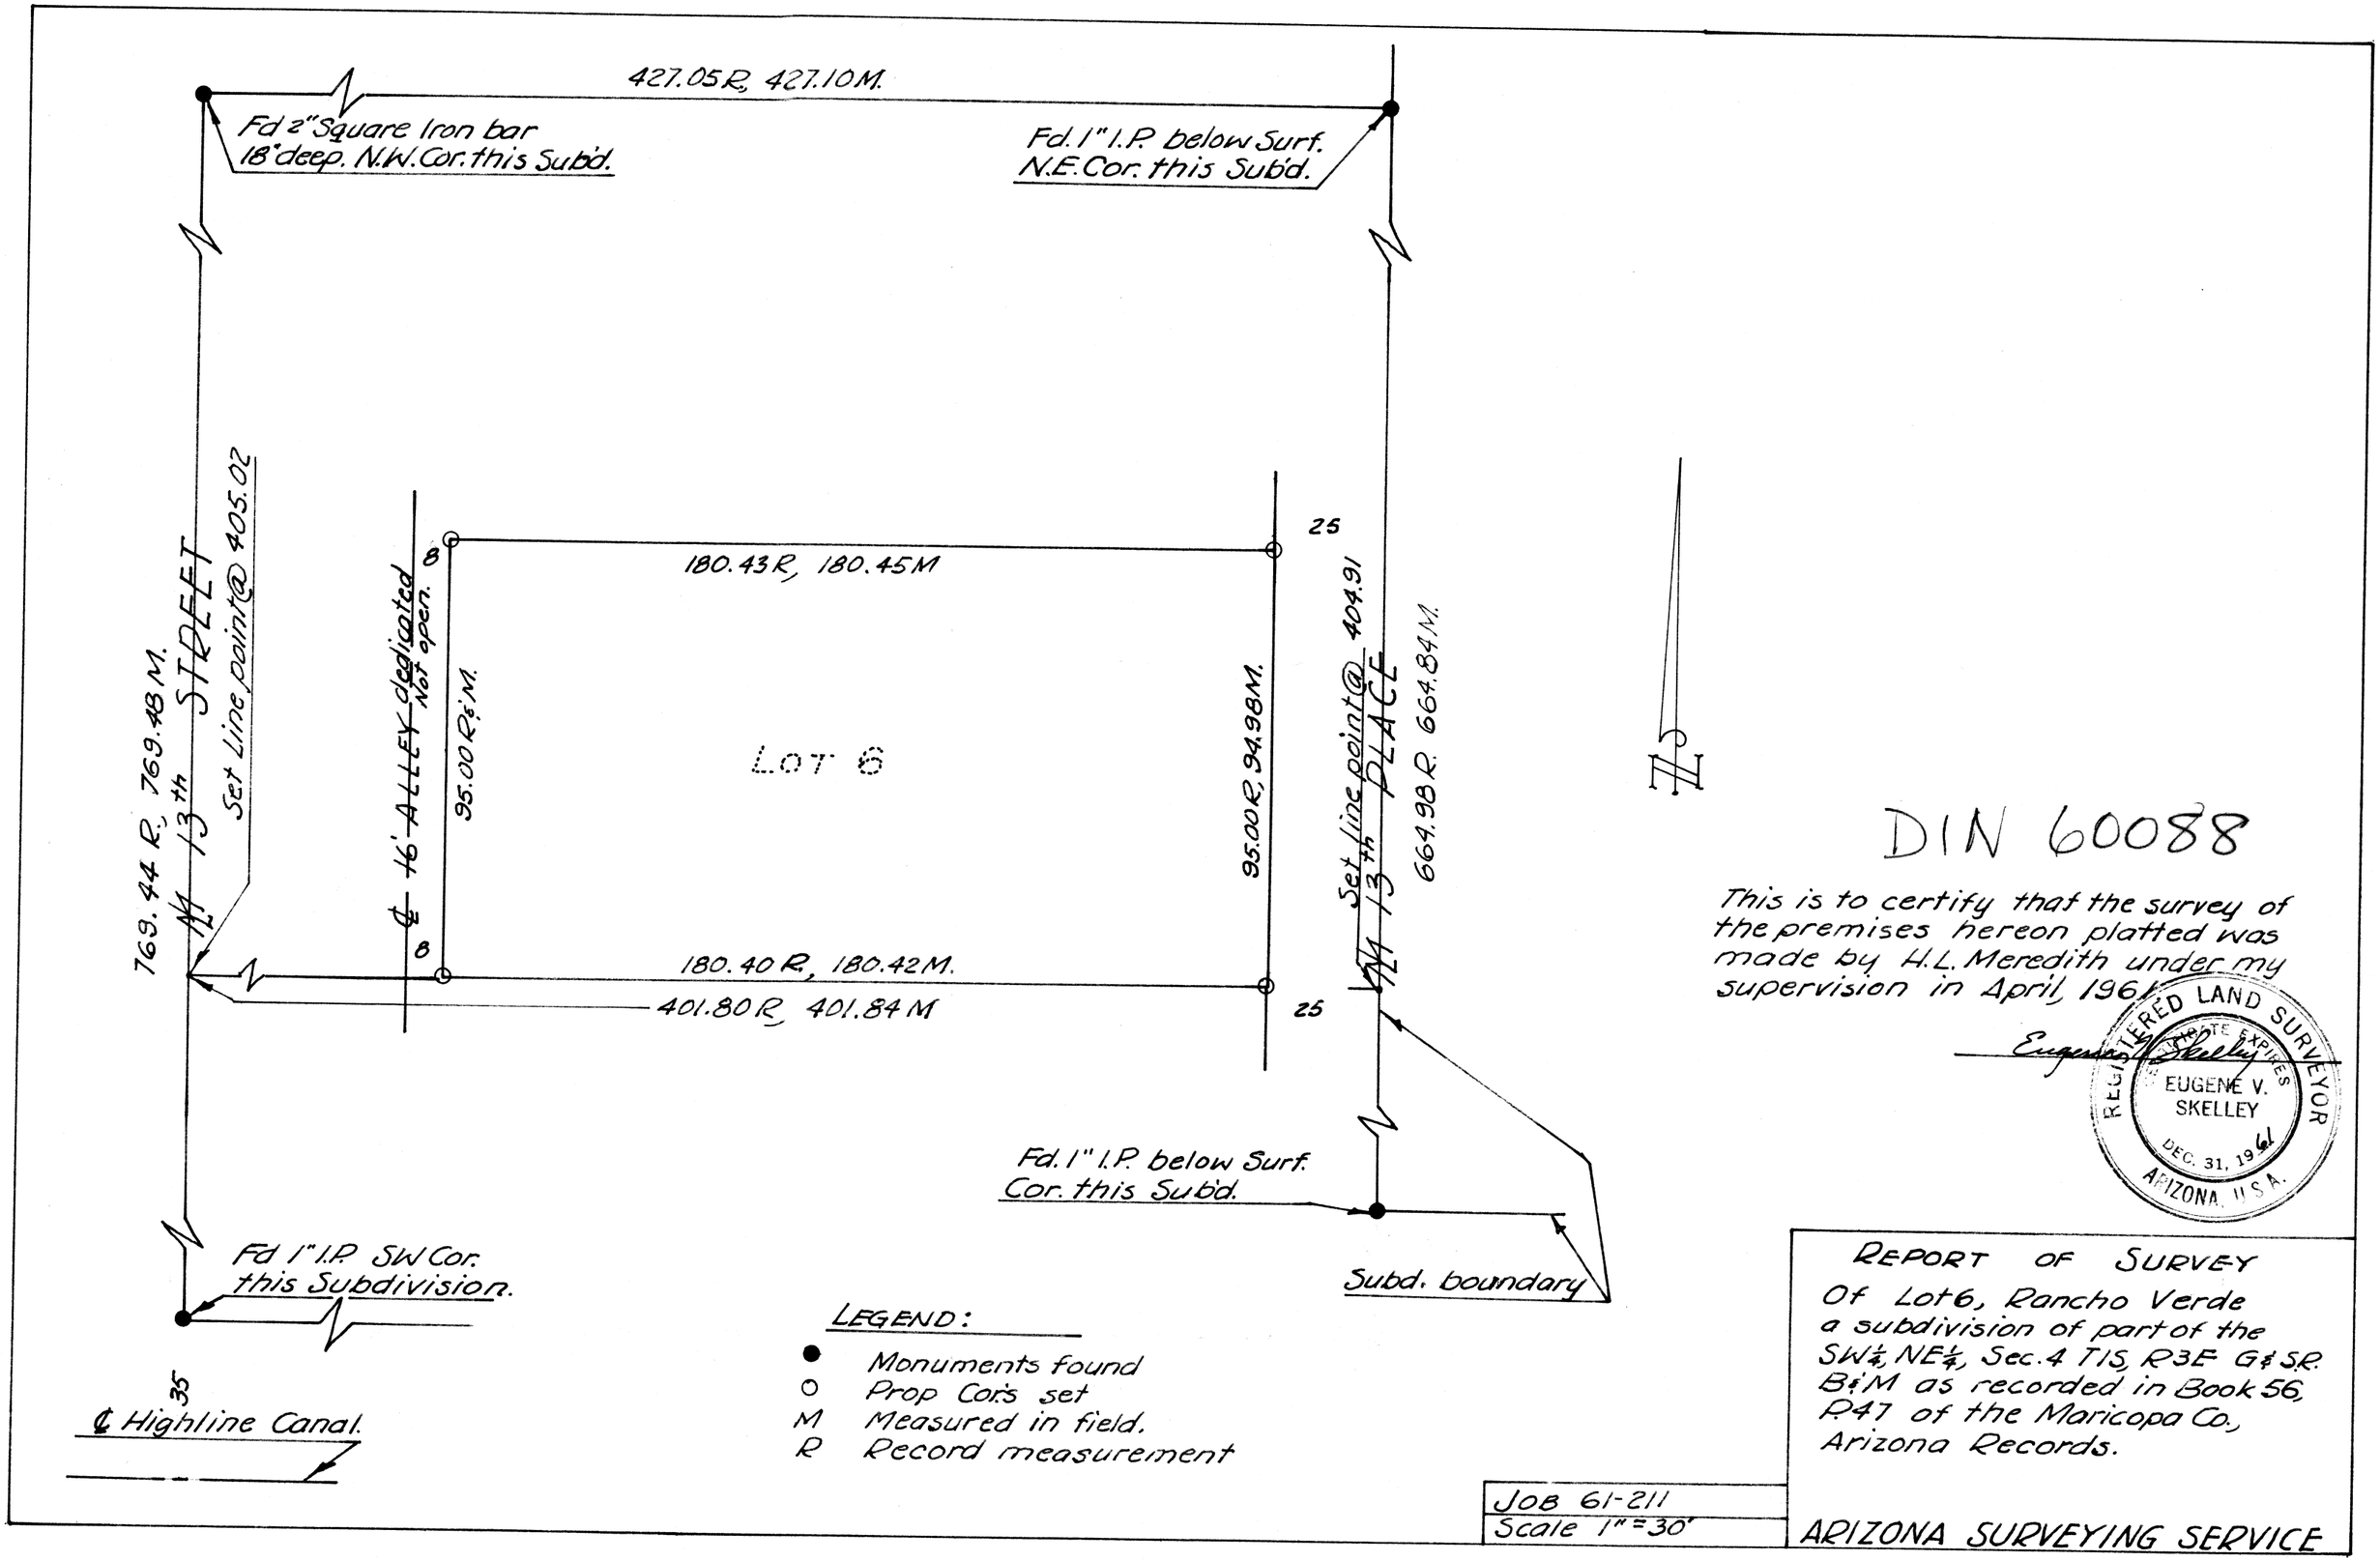
427.05R, 427.10M.
Fd 2" Square Iron bar
18" deep. N.W. Cor. this Subd.
Fd. 1" I.P. below Surf.
N.E. Cor. this Subd.
769.44 R, 769.48 M.
13th STREET
Set Line point @ 405.02
16' ALLEY dedicated
Not open.
8
95.00 R & M.
180.43 R, 180.45 M
25
LOT 6
95.00 R, 94.98 M.
Set line point @ 404.91
13th PLACE
664.98 R 664.84 M.
8
180.40 R, 180.42 M.
401.80 R, 401.84 M
25
Fd. 1" I.P. below Surf.
Cor. this Subd.
Subd. boundary
Fd 1" I.P. SW Cor.
this Subdivision.
35
℄ Highline Canal.
LEGEND:
● Monuments found
○ Prop Cor's set
M Measured in field.
R Record measurement
DIN 60088
This is to certify that the survey of the premises hereon platted was made by H.L. Meredith under my supervision in April, 196
Eugene V. Skelley
REGISTERED LAND SURVEYOR
STATE EXPIRES
EUGENE V. SKELLEY
DEC. 31, 1961
ARIZONA, U.S.A.
REPORT OF SURVEY
Of Lot 6, Rancho Verde
a subdivision of part of the
SW¼, NE¼, Sec. 4 T1S, R3E G&S.R.
B&M as recorded in Book 56,
P47 of the Maricopa Co.,
Arizona Records.
JOB 61-211
Scale 1" = 30'
ARIZONA SURVEYING SERVICE