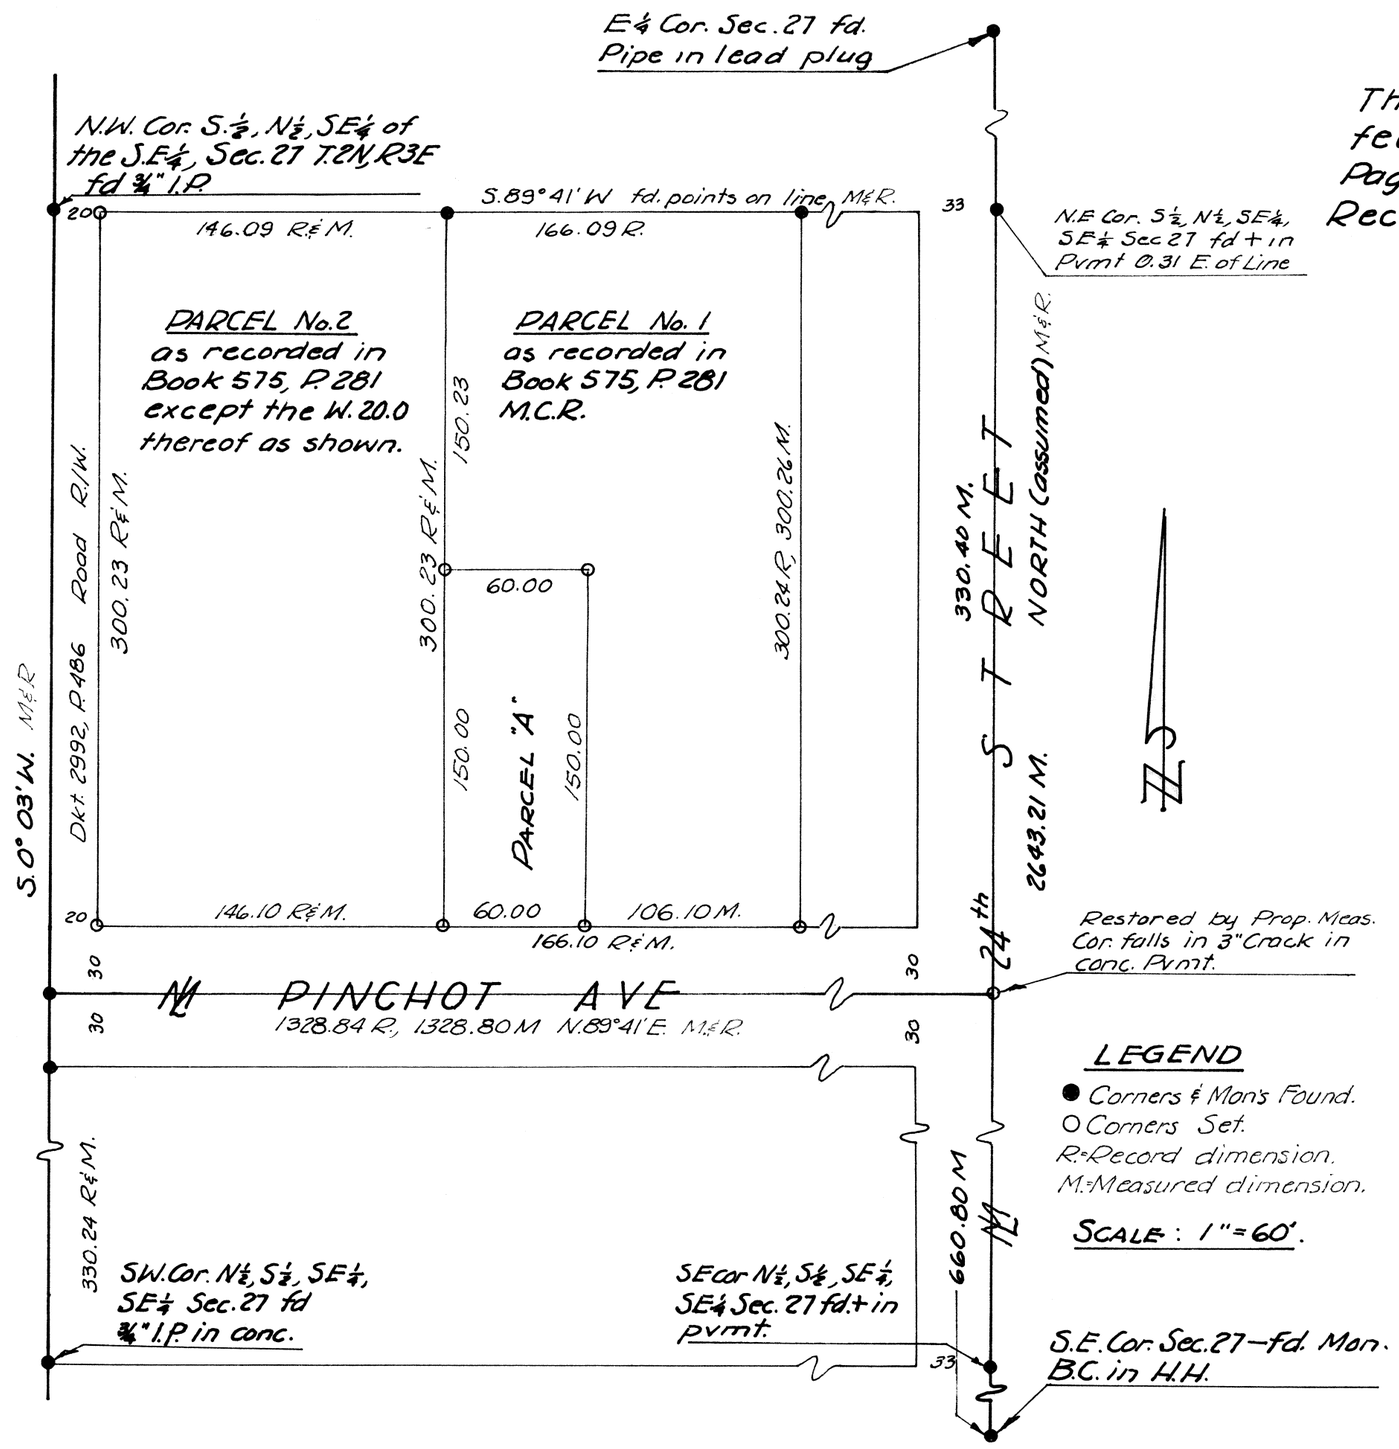

DESCRIPTION OF PARCEL "A"

The west 60.00 feet of the south 150.00 feet of Parcel No.1, as recorded in Book 575, Page 281 of Deeds, Maricopa County, Arizona Records.

LEGEND

- ● Corners & Mon's Found.
- O Corners Set.

R.=Record dimension.
M.=Measured dimension.

SCALE: 1" = 60'.

This is to certify that the survey of the premises hereon shown was made by H. L. MEREDITH under my direction in December, 1960.

Eugene V. Shelley

REGISTERED LAND SURVEYOR
CERTIFICATE EXPIRES
EUGENE V. SHELLEY
DEC. 31, 1960
ARIZONA, U.S.A.

DIN 60090

REPORT OF SURVEY
for
Mr & Mrs. V.M. Welker.
2224 E. PINCHOT AVE., PHOENIX, ARIZONA.

ARIZONA SURVEYING SERVICE

60-190