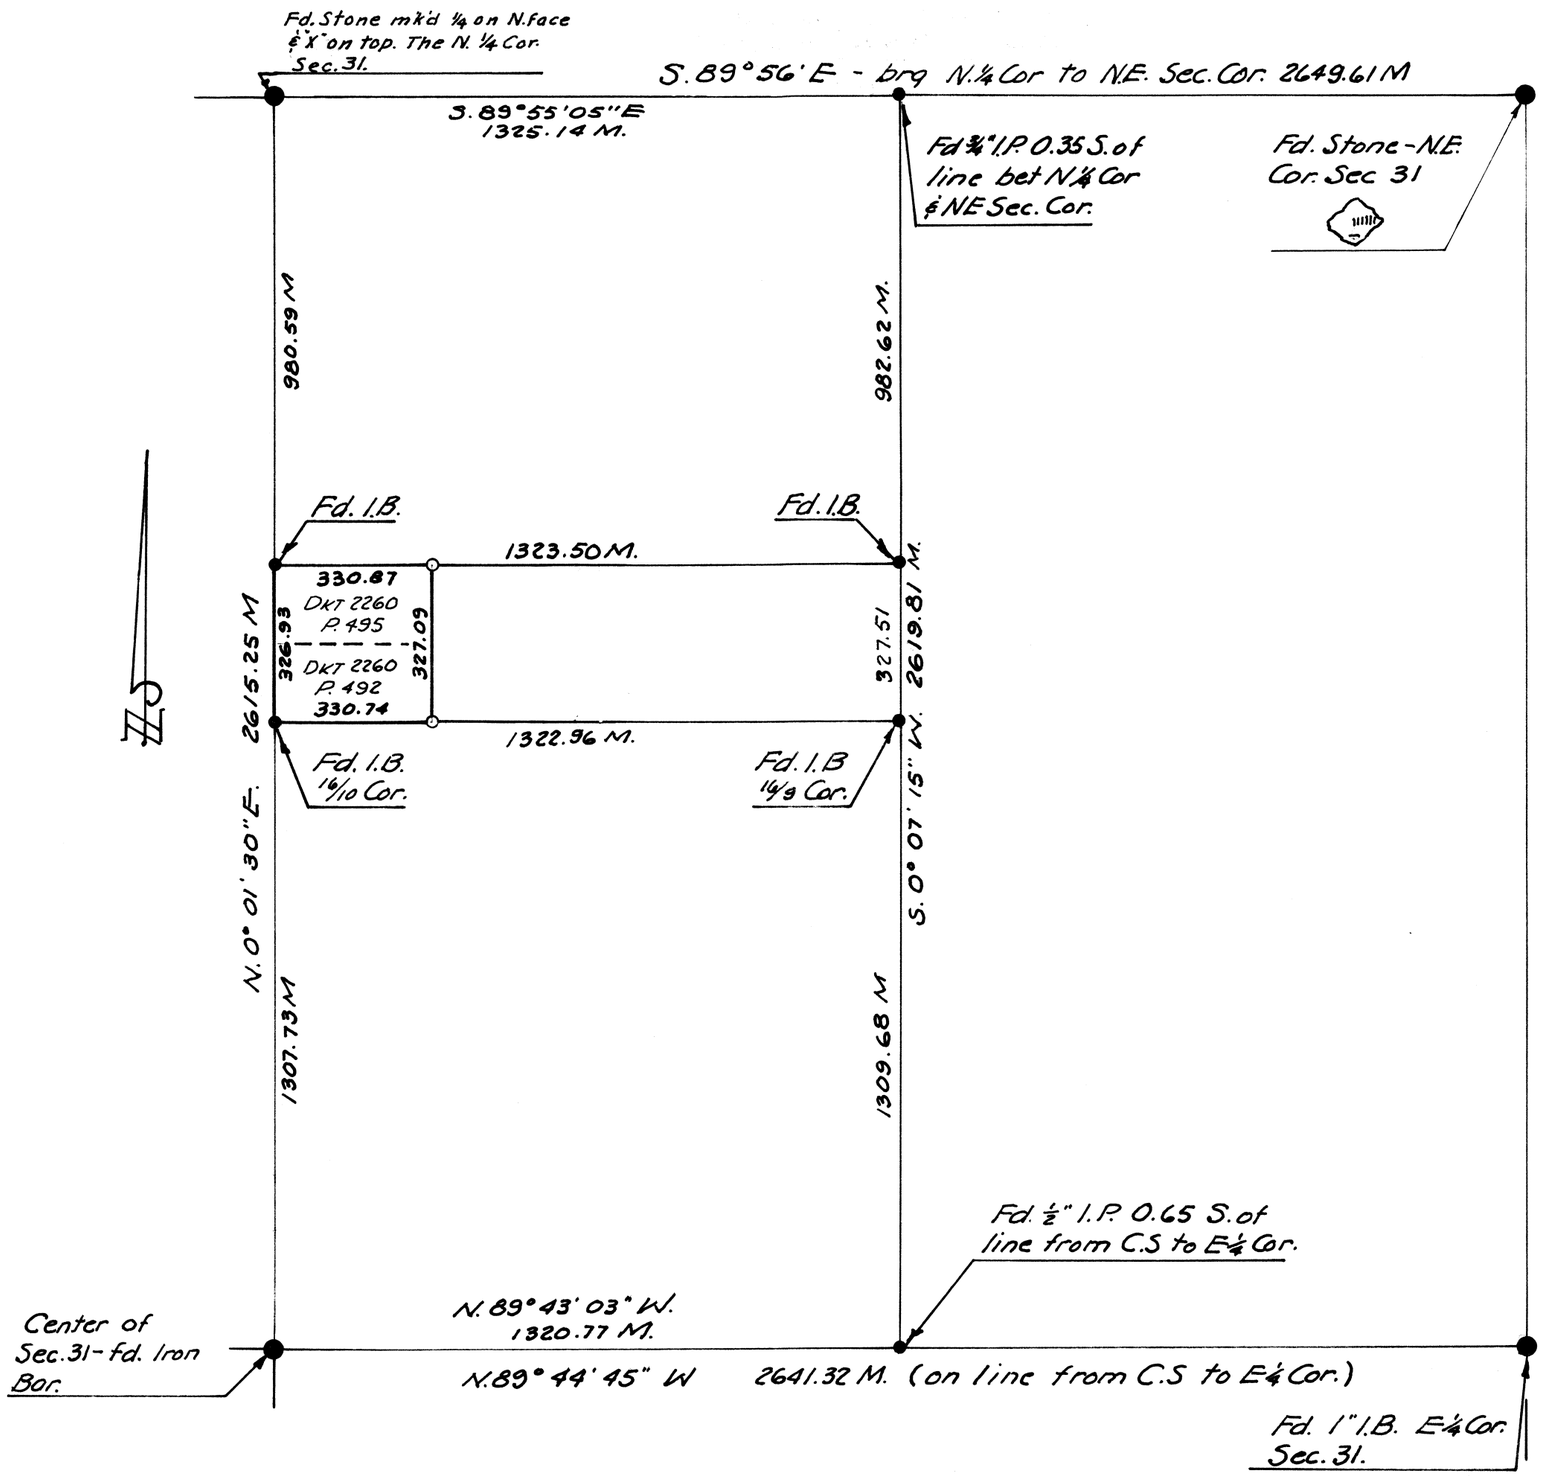

LEGEND

M Measured.
● Prop. Cors found
● Survey Monuments Found.
○ Prop. Cors. Set
SCALE: 1" = 300'

DIN 60092

This is to certify that the survey of the premises hereon shown was made by me in the month of December, 1960.

Eugene V. Skelly

REGISTERED LAND SURVEYOR
CERTIFICATE EXPIRES
EUGENE V. SKELLY
DEC. 31, 1961
ARIZONA

REPORT OF SURVEY

Of the S.W.¼ of the S.W.¼ of the N.W.¼ of the NE¼ of Sec. 31, T4N, R3E. G.&S.R.B.&M., Maricopa Co. Arizona. the N.&S. halves of which are described in DKT 2260, Pages 495 & 492 respectively of the Maricopa Co. Records.

for Mr. G.L. McCulloch by

ARIZONA SURVEYING SERVICE

60-188