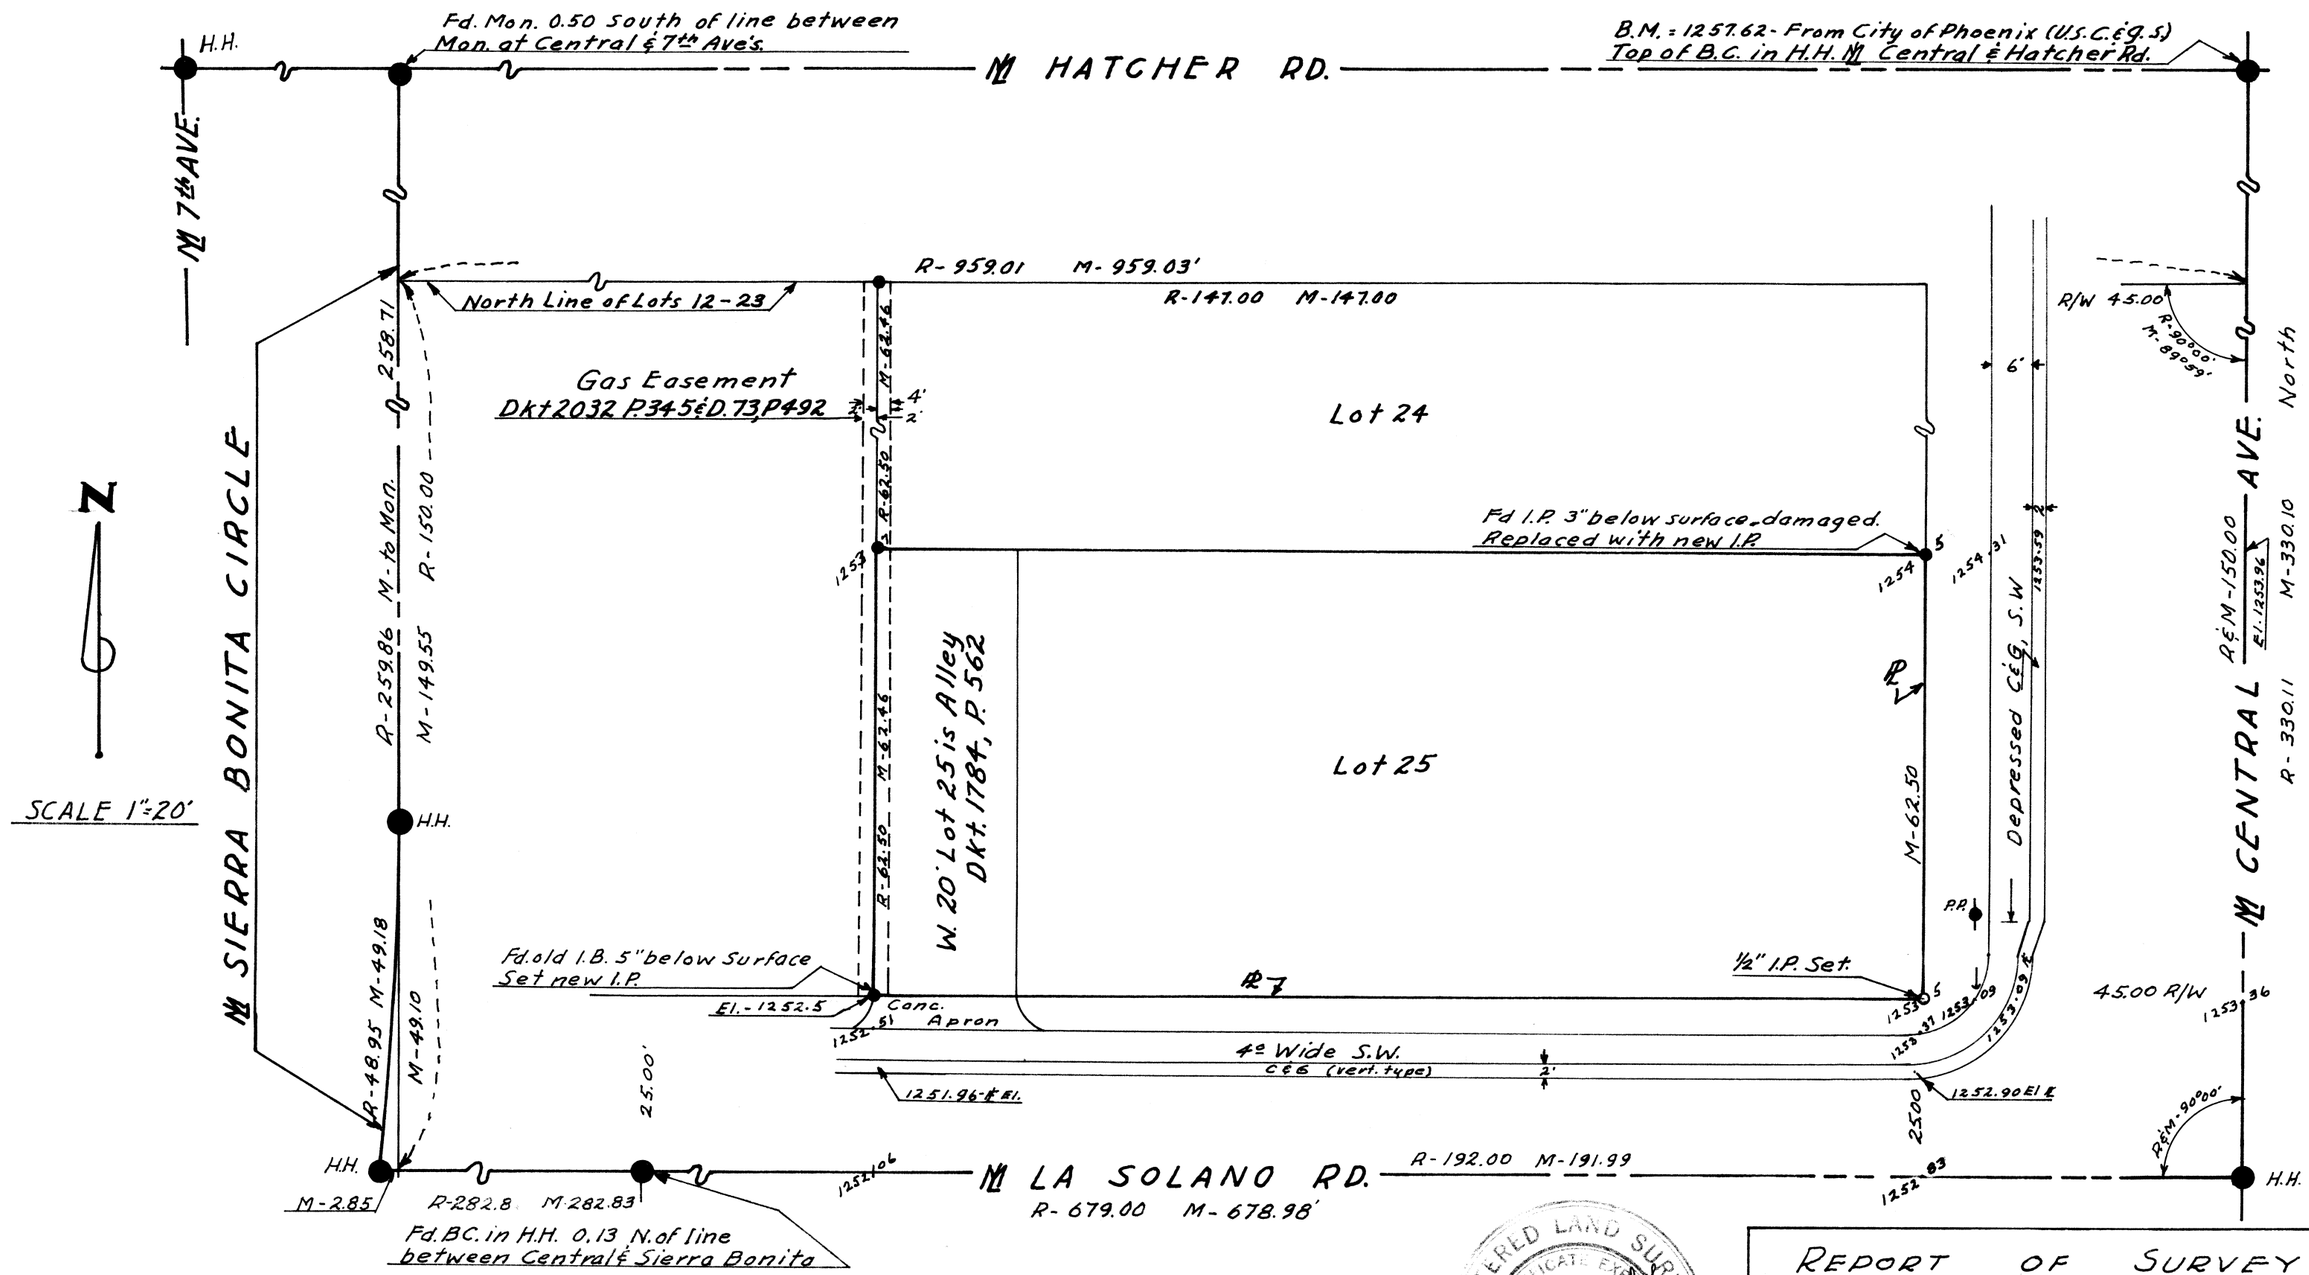

NOTE: BK 40, P-491 does not refer to any specific distances or pole locations.
NOTE: A 4" dia. water main is located in the N.-S. easement located in Block 8, nearly opp. the S.W. Cor. of Lot 24; thence W. along the S. side La Solano.

CERTIFICATION: This will certify the survey shown hereon was made by me during the month of Nov. 1960.

Eugene V. Shelley

REGISTERED LAND SURVEYOR — CERTIFICATE EXPIRES — EUGENE V. SHELLEY — DEC. 31, 1960 — ARIZONA, U.S.A.

60-187

REPORT OF SURVEY of LOT 25, BLK 7, NORTH CENTRAL HEIGHTS, Plat "A" as recorded on P. 27, Bk 37, Maricopa County, Arizona. Records

ARIZONA SURVEYING SERVICE

DIN 60093