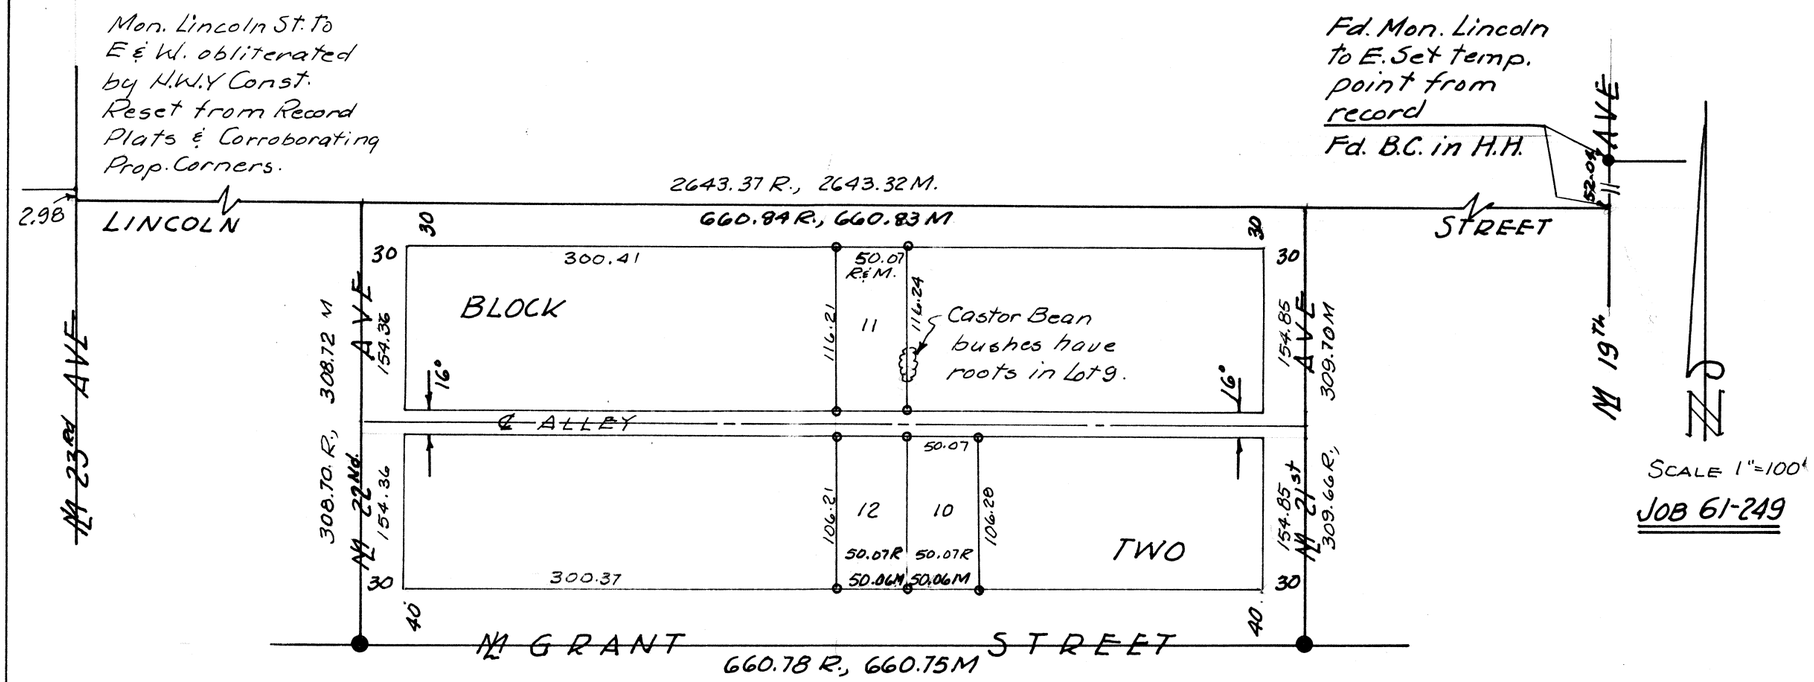

ENCROACHMENT DIAGRAM
NO SCALE

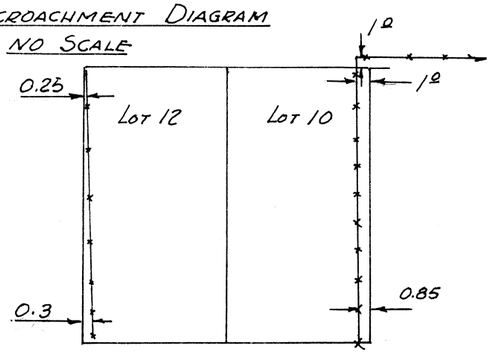

NOTE: dimensions shown are to face of fencing wire

LEGEND:
● - R.R. Spike flush with paving (Mon. fd.)
o - ½" I.P. Set.

REGISTERED LAND SURVEYOR
CERTIFICATE EXPIRES
EUGENE V. SKELLEY
DEC. 31, 1961
ARIZONA, U.S.A.
Eugene V Skelley

This is to certify that the survey of the premises hereon platted was made by me in November & December 1961.

Eugene V Skelley
REGISTERED LAND SURVEYOR

DIN 60095

L-61-249

REPORT OF SURVEY
Of lots 10, 11 & 12 of SELLWELL, blk 2, a subdivision of a portion of the S.E. ¼ of Sec. 12, T.1N., R.2E.G & S.R.B.M.
for
BRISCOE PAVING COMPANY
Phoenix, Arizona.
ARIZONA SURVEYING SERVICE