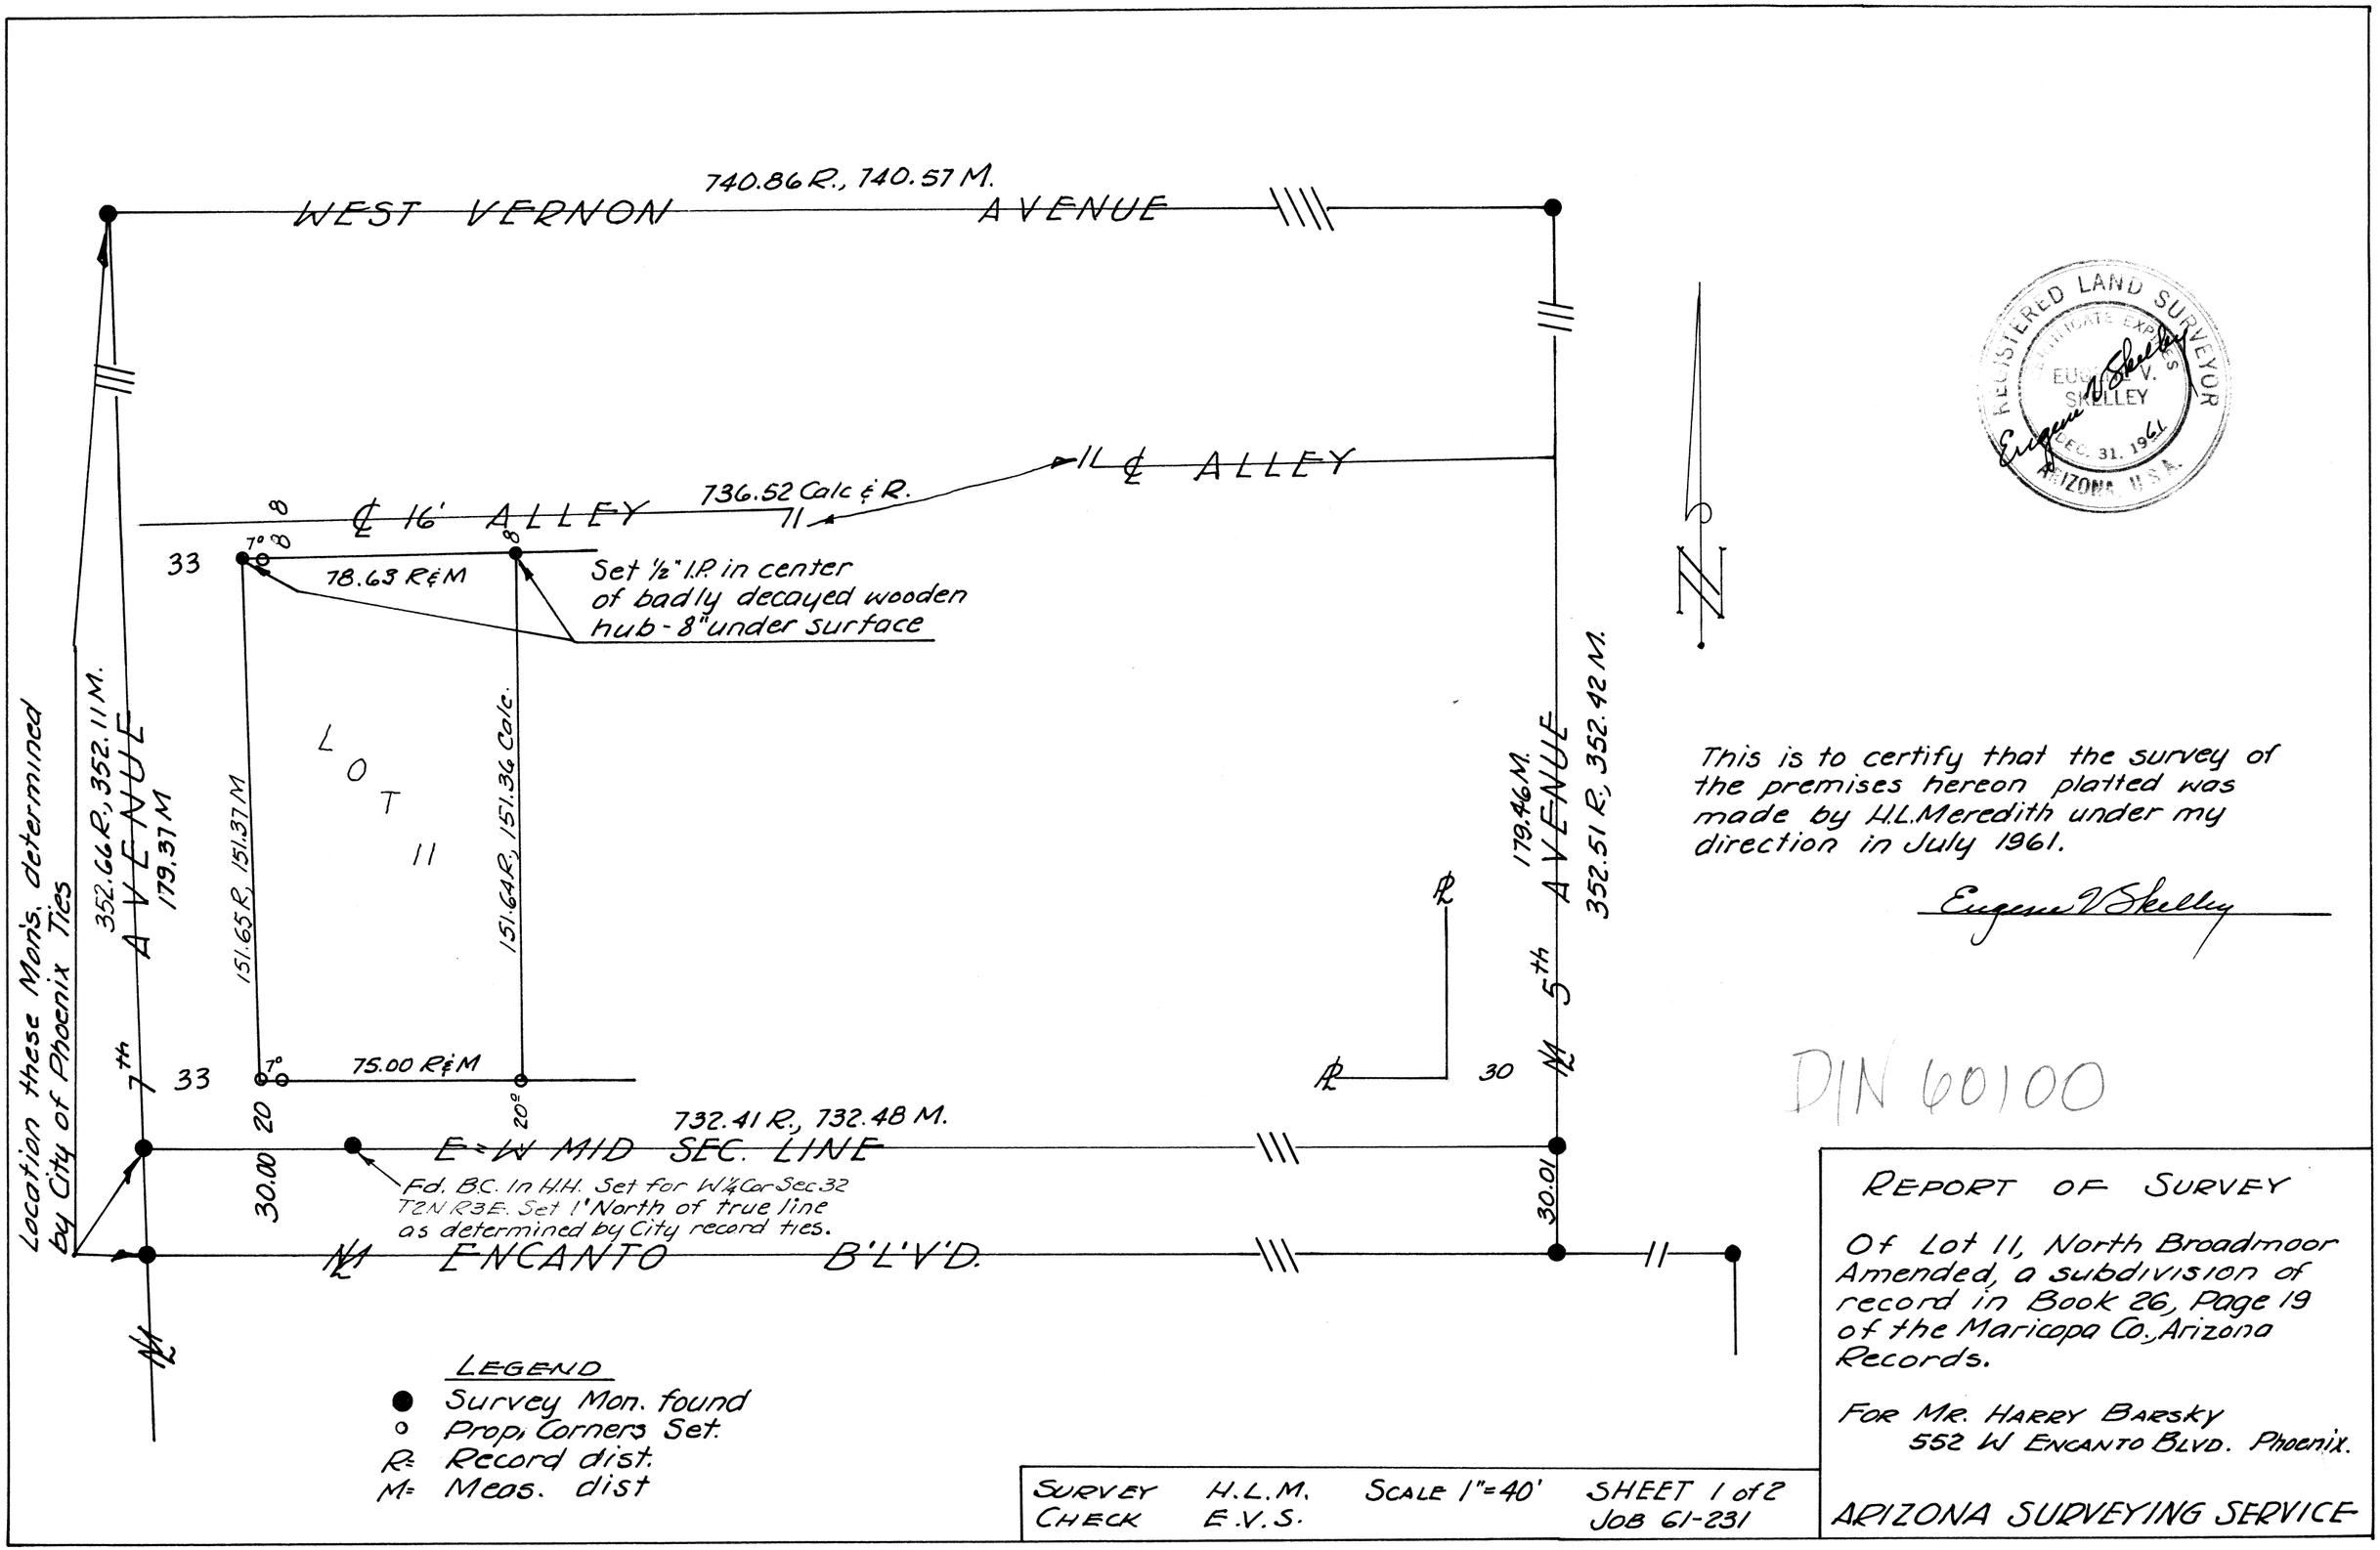
740.86 R., 740.57 M.
WEST VERNON AVENUE
℄ ALLEY
736.52 Calc & R.
℄ 16' ALLEY
33
78.63 R&M
Set ½" I.P. in center of badly decayed wooden hub - 8" under surface
352.66 R., 352.11 M.
179.37 M
7th AVENUE
151.65 R., 151.37 M
LOT 11
151.64 R., 151.36 Calc.
179.46 M.
352.51 R., 352.42 M.
5th AVENUE
75.00 R&M
20
30
732.41 R., 732.48 M.
E-W MID SEC. LINE
30.00
30.01
Fd. B.C. In H.H. Set for W¼ Cor Sec. 32 T2N R3E. Set 1' North of true line as determined by City record ties.
ENCANTO B'L'V'D.
Location these Mon's. determined by City of Phoenix Ties
REGISTERED LAND SURVEYOR
CERTIFICATE EXPIRES
EUGENE V. SHELLEY
DEC. 31, 1961
ARIZONA, U.S.A.
This is to certify that the survey of the premises hereon platted was made by H.L. Meredith under my direction in July 1961.
Eugene V Shelley
D/N 60100
LEGEND
Survey Mon. found
Prop. Corners Set.
R= Record dist.
M= Meas. dist
SURVEY H.L.M.
CHECK E.V.S.
SCALE 1"=40'
SHEET 1 of 2
JOB 61-231
REPORT OF SURVEY
Of Lot 11, North Broadmoor Amended, a subdivision of record in Book 26, Page 19 of the Maricopa Co., Arizona Records.
FOR MR. HARRY BARSKY
552 W ENCANTO BLVD. Phoenix.
ARIZONA SURVEYING SERVICE