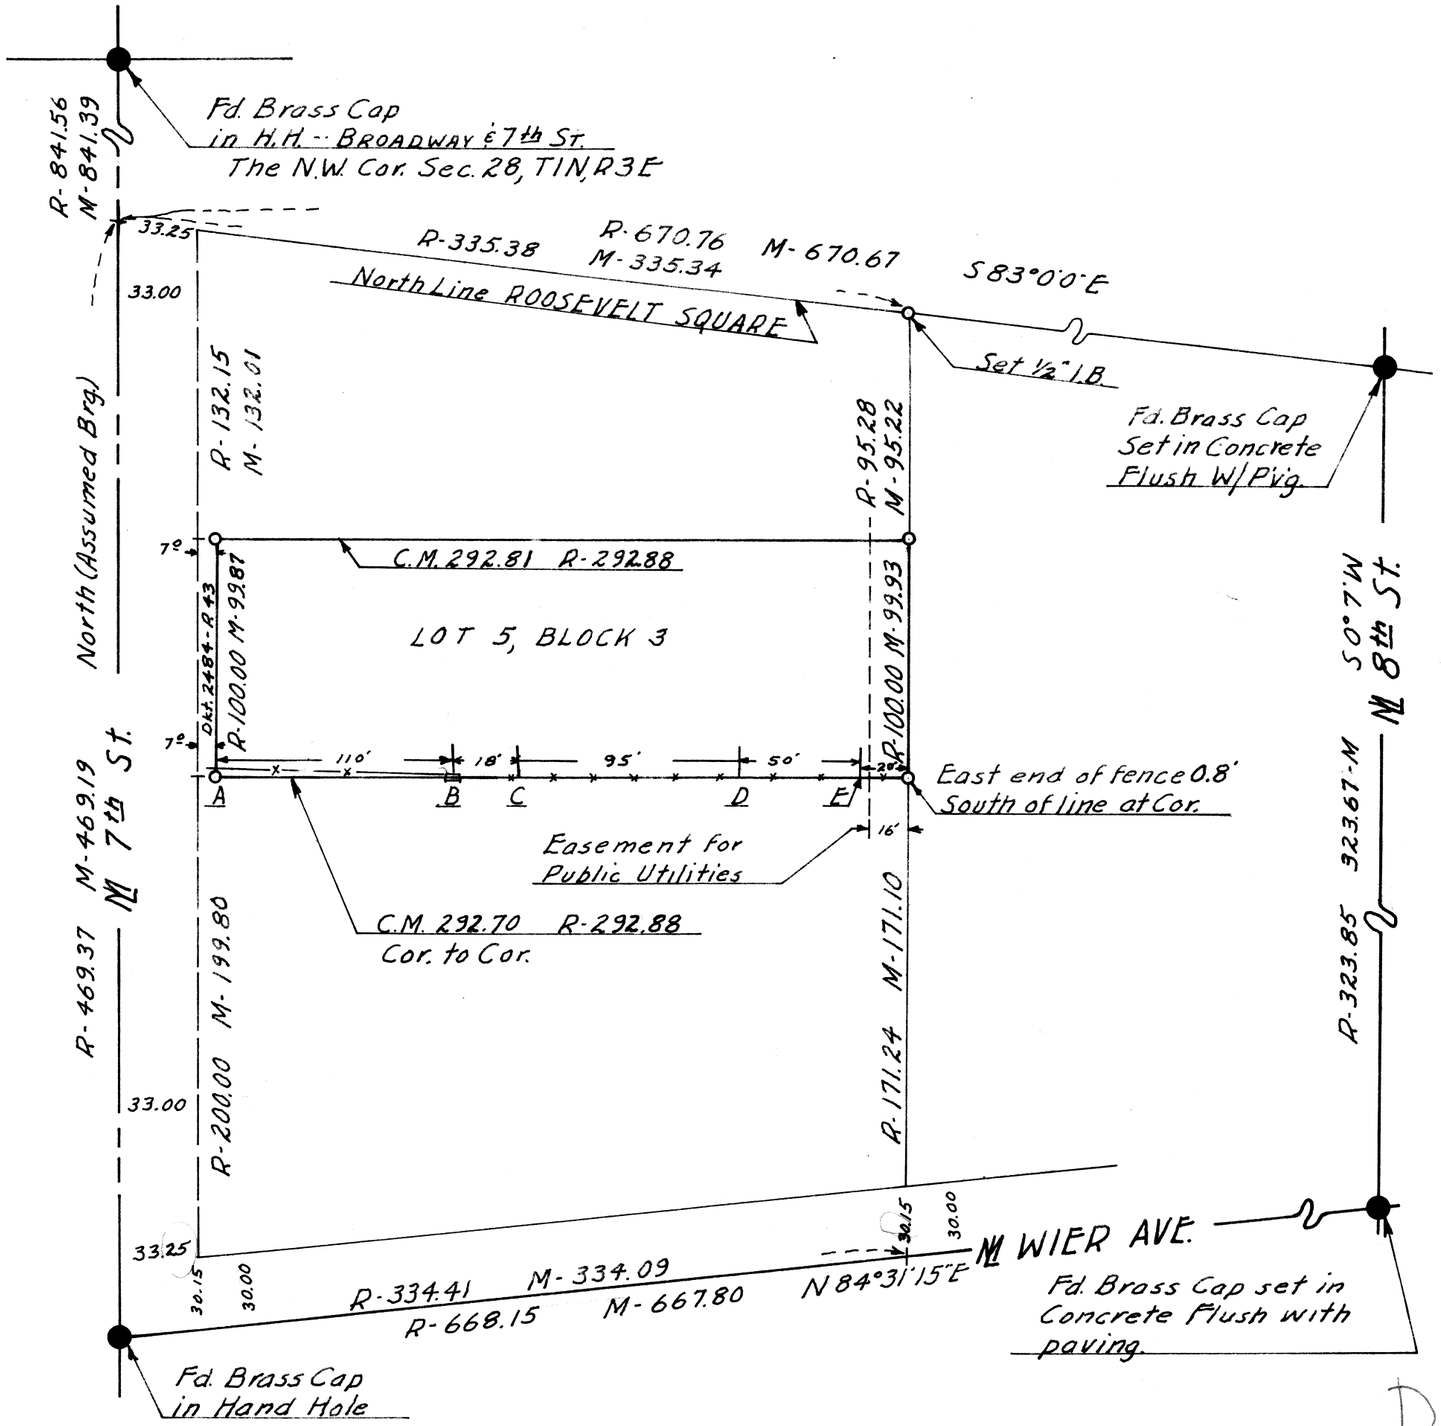

N

Scale: 1" = 60'

LEGEND

o - Iron Bar Set
- Service Pole
R - Bk.22-P.4 & Bk.29-P.38 of Maps, M.C.R.
M - Measured in the Field.
C.M. - Calculated from M.
Fence, Net wire on wood posts

NOTE 1

Pt. A - North face fence 3.5' North of Line.
" B - " " " " " " 0.8' " " " " "
" C - " " " " " " 0.7' " " " " "
" D - " " " " " " is on line.
" E - " " " " " " " " " " ".

NOTE 2

Fence accross East end of property is all on Lot 5. Fence on North line Lot 5 is on line with slight variations from the N.E. Cor. to the East end of the section composed of two wooden rails. This section of the fence runs thence straight to a point 0.5' South of the N.W. Cor. of Lot 5.

CERTIFICATION: This will certify the survey shown hereon was made by me during the month of July, 1961.

Eugene V. Shelley

REGISTERED LAND SURVEYOR
CERTIFICATE EXPIRES
EUGENE V. SHELLEY
DEC. 31, 1961
ARIZONA, U.S.A.

REPORT OF SURVEY FOR THE MOUNT ZION CHURCH

DEPICTING LOT 5, BLOCK 3 of ROOSEVELT SQUARE, a subdivision of part of the N.W. 1/4, Sec. 28, T1N, R3E, G.&S.R.B.&M. as shown in 22 of Maps at Page 4, of the Records of Maricopa Co., Ariz.

ARIZONA SURVEYING SERVICE

DIN 60102

Job No. 61-229