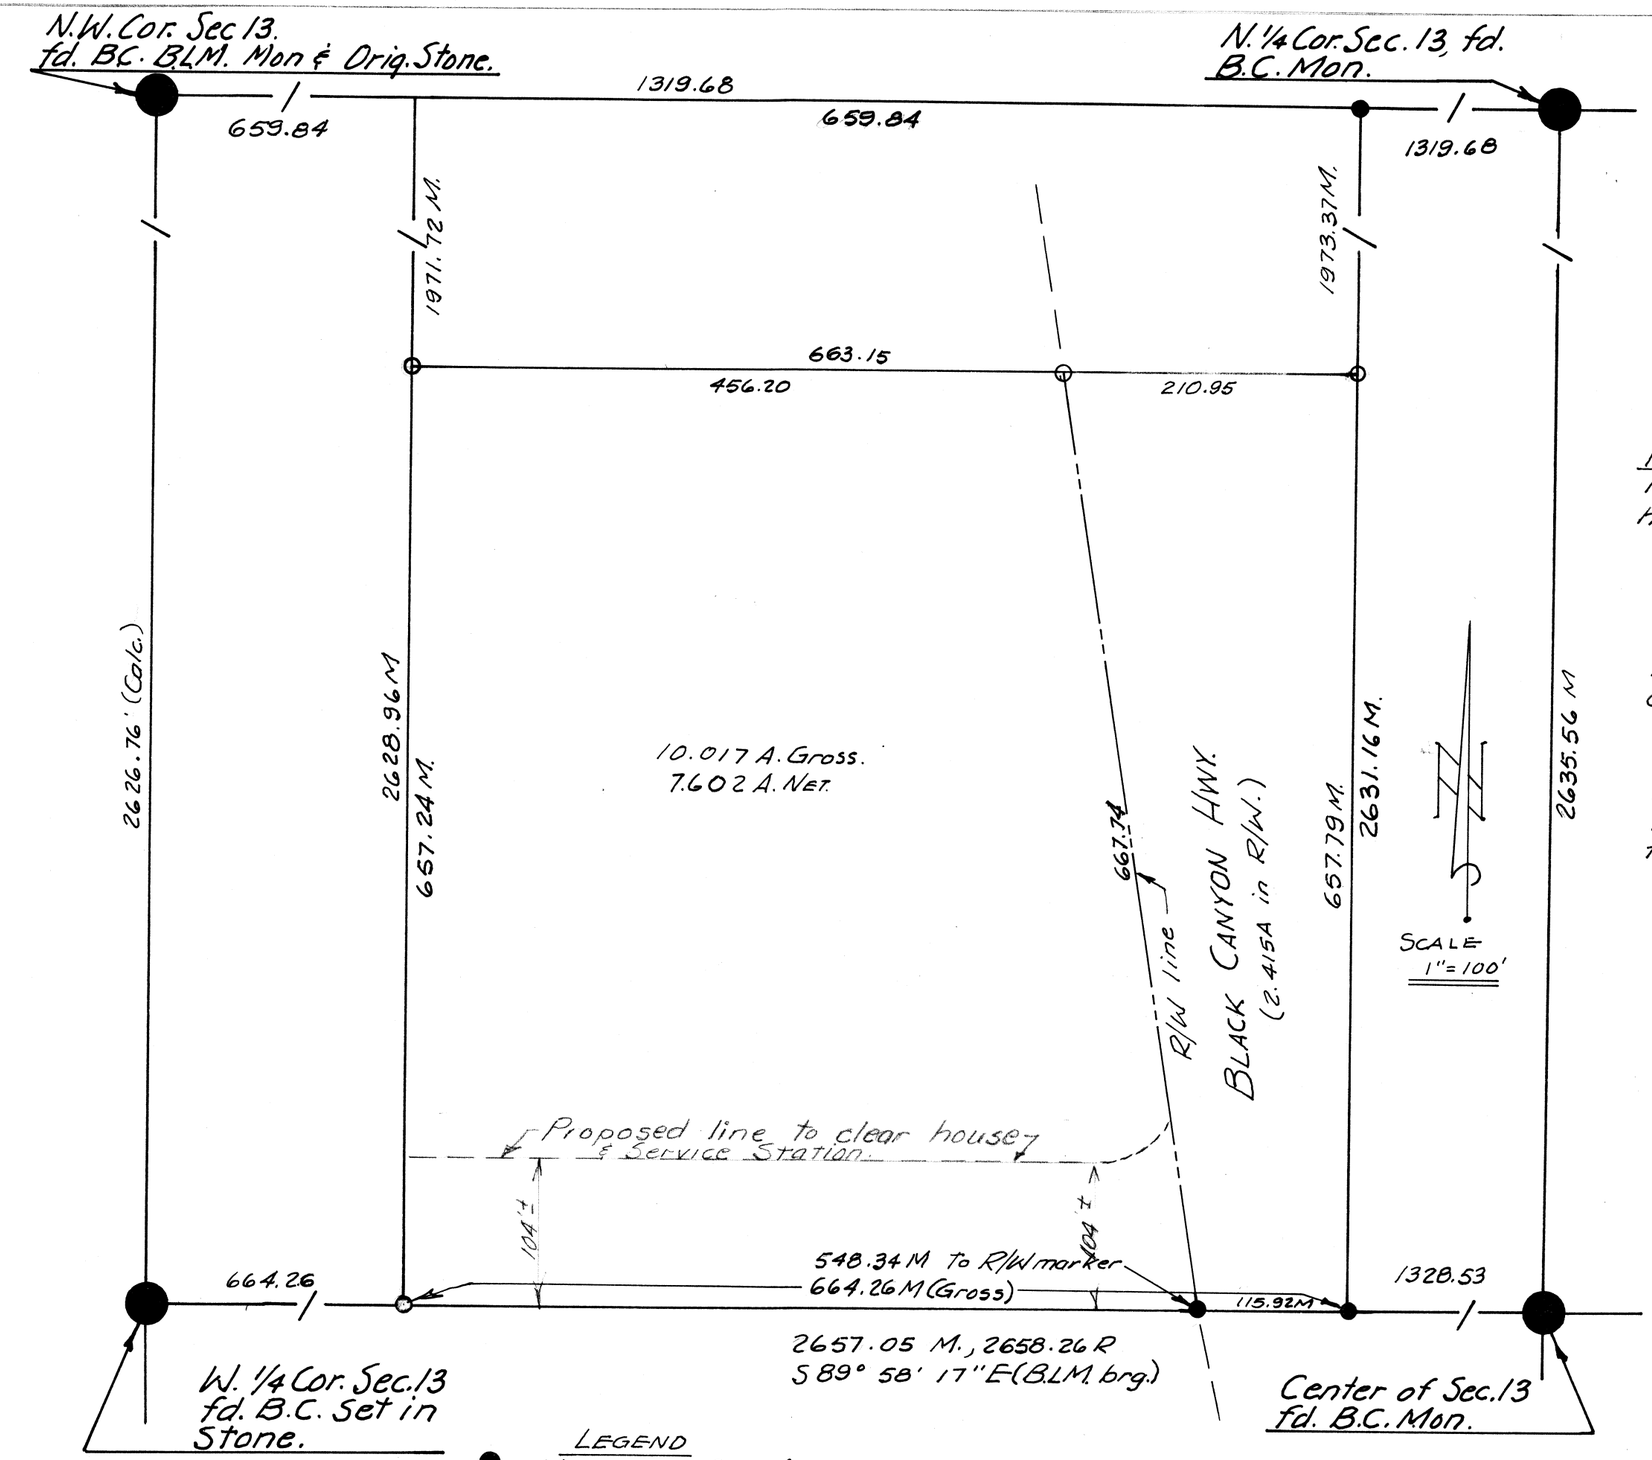

NOTE: R/W line along Black Canyon HWY. is along a curve the data for which is here tabulated:

Δ = 1° 40' 36 Lt
R = 22,818.32 (R radius)
D = 0° 15"
L = 667.74.

These data apply to that part of the curve lying within this property.

This is to certify that the survey of the premises hereon shown was made by H.L. MEREDITH under my direction in the month of February, 1962

Eugene V. Skelley

Eugene V. Skelley
62

PIN 60105

LEGEND

- ● Monument found.
- ● Corner found.
- ○ Corner Set.
- M. Meas. in field.
- R Record Dimension
- Calc. Calculated inaccesible meas.

REPORT OF SURVEY

Of the SE 1/4 of the SW 1/4 of the N.W 1/4 of Sec 13 T4N., R.2E. of the G. & S.R.B.M. in Maricopa Co Arizona.

For

Mr. & Mrs. George C. Lewis
4339 N. 27th Avenue
Phoenix Arizona.

JOB 62-262
by
ARIZONA SURVEYING SERVICE