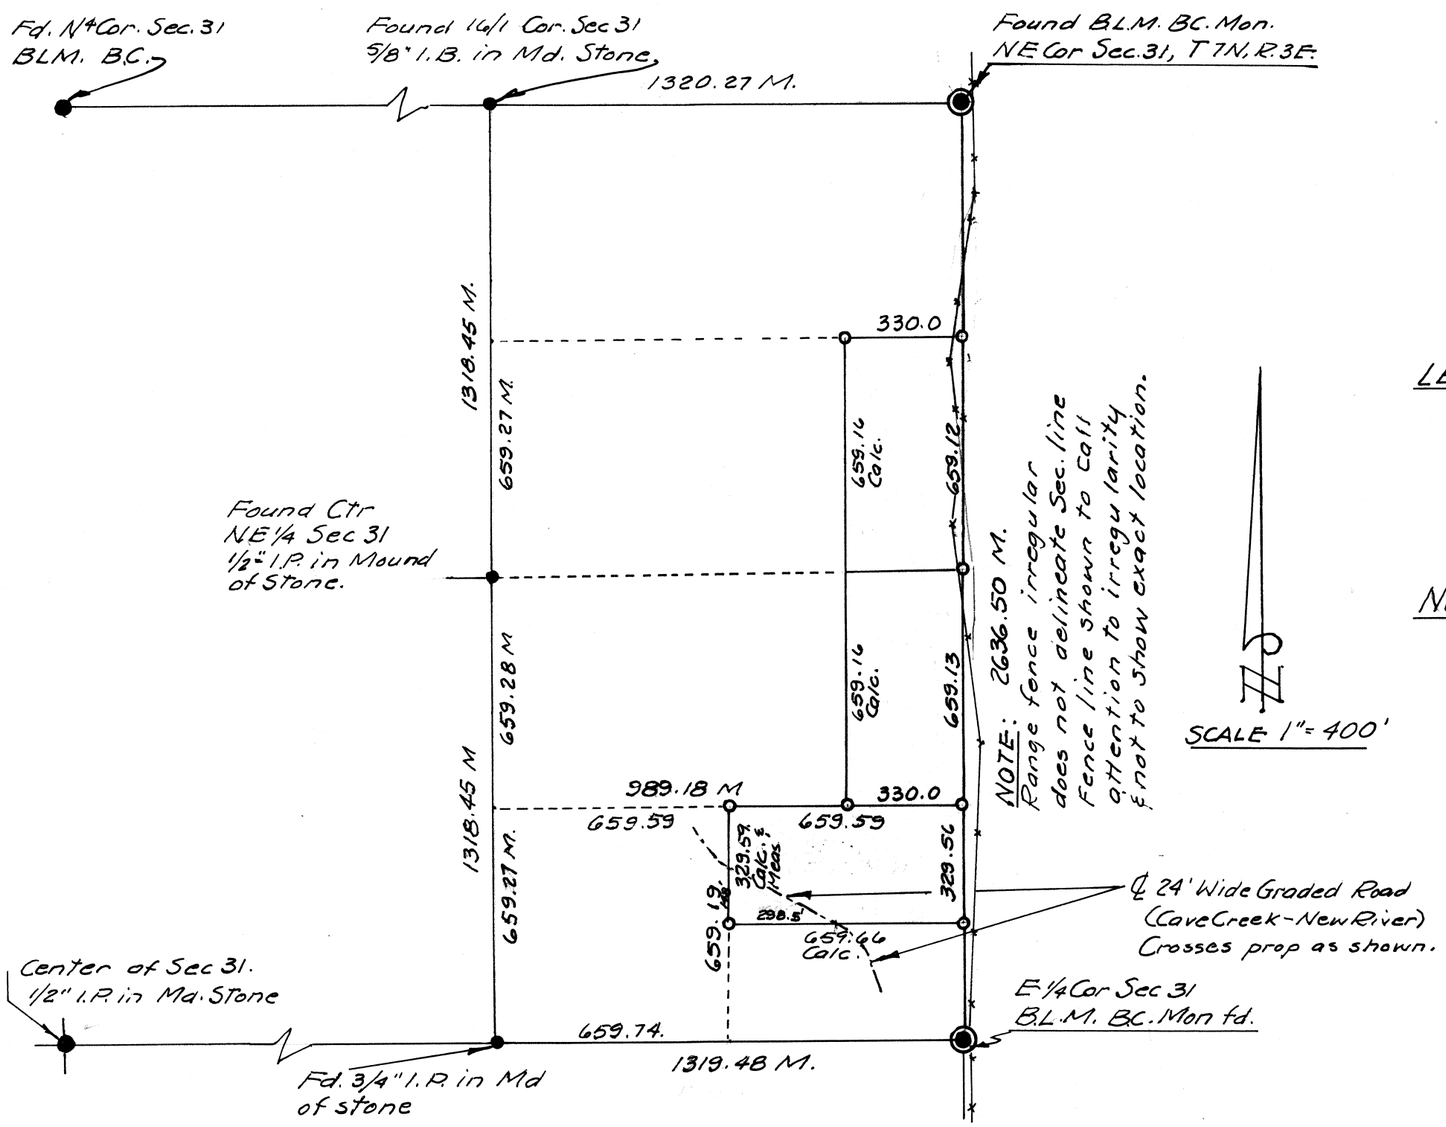

LEGEND:
Corners Found
Corners Set.
Field Measured
Calc. from field Meas.

NOTE: There is an easement for a Power line approx. 5' West of and parallel to the E. line of Sec. 31, per Book 73, P.494, M.C.R.

REPORT OF SURVEY

Of the E. 330' of the S.½ of the N.E.¼ of the N.E.¼ & the E. 330' of the N.½ of the SE¼ of the NE¼ of Sec. 31, T.7N., R.3E., G&S.R.B.&M. and of the N.½ of the SE¼ of the SE¼ of the N.E¼ of the same Sec. 31.

FOR MR. M.J. SMITH
310 E. McKellips Road

JOB 61-254

ARIZONA SURVEYING SERVICE

This is to certify that the survey hereon shown was made by H.L. Meredith under my direction in the month of January, 1962.

Eugene V. Skelley

Eugene V. Skelley 62

DIN 60108