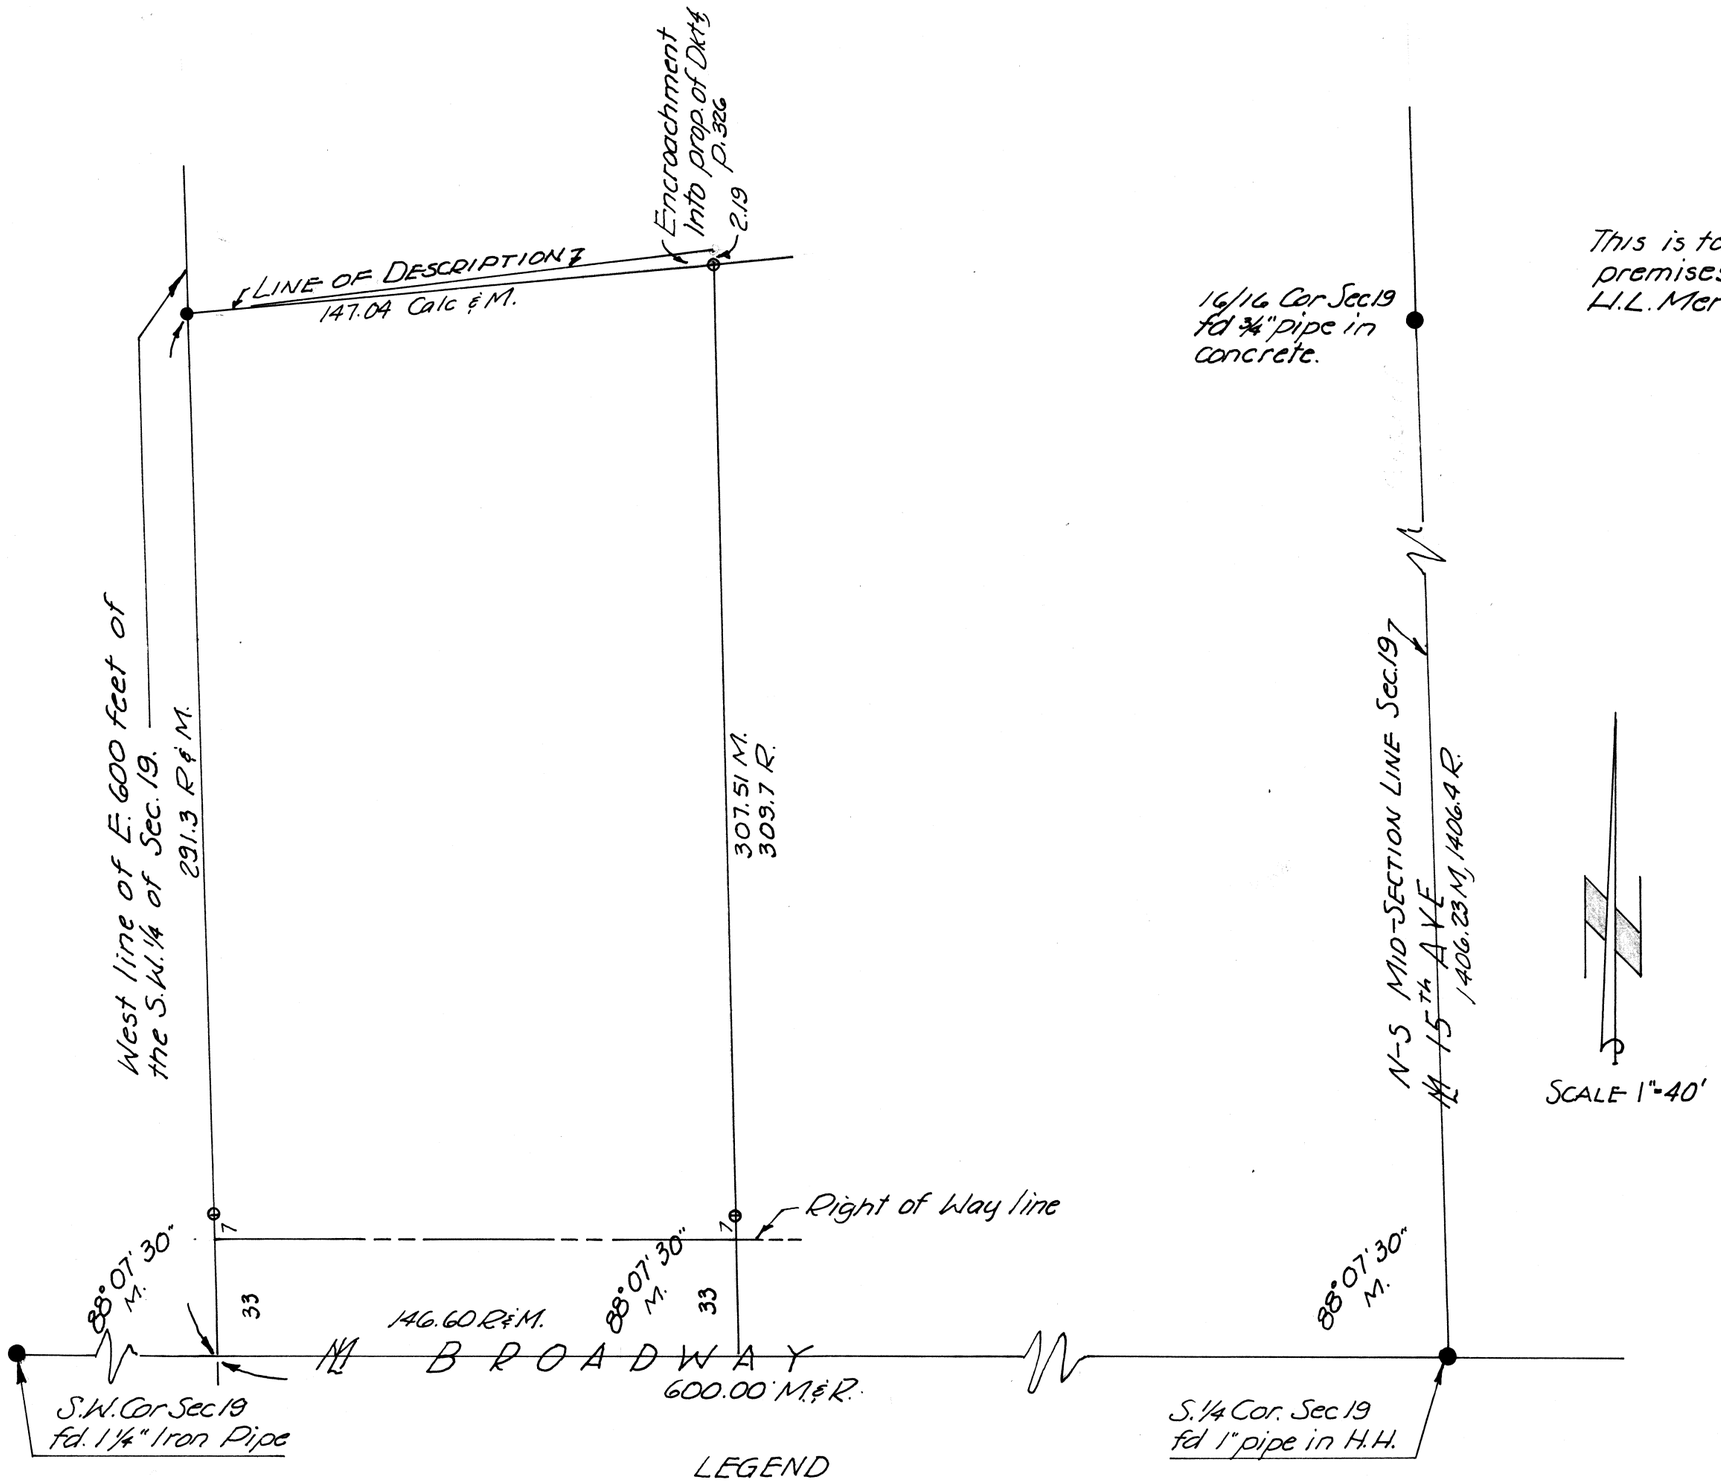

This is to certify that the survey of the premises hereon shown was made by H.L. Meredith under my supervision in Jan. 1963

Eugene V. Skelley

REGISTERED LAND SURVEYOR
CERTIFICATE EXPIRES DEC. 31, 1963
EUGENE V. SKELLEY
ARIZONA

Eugene V. Skelley

DIN 60110

REPORT OF SURVEY

Of that part of the E. 600 feet of the S.W. 1/4 of Sec. 19, T. 1N., R 3 E., G & S.R.B. & M. as described in Dkt. 4324, P. 126 of the Maricopa Co., Arizona Records

For: Mr. & Mrs. Charles C. & Albert S. Leslie
929 W. Romley, Phoenix, Arizona.

ARIZONA SURVEYING SERVICE

Job L-63-300

LEGEND

- ● Cor. or Mon. found
- M. Measured
- R. Record dimension
- o Cor. set.