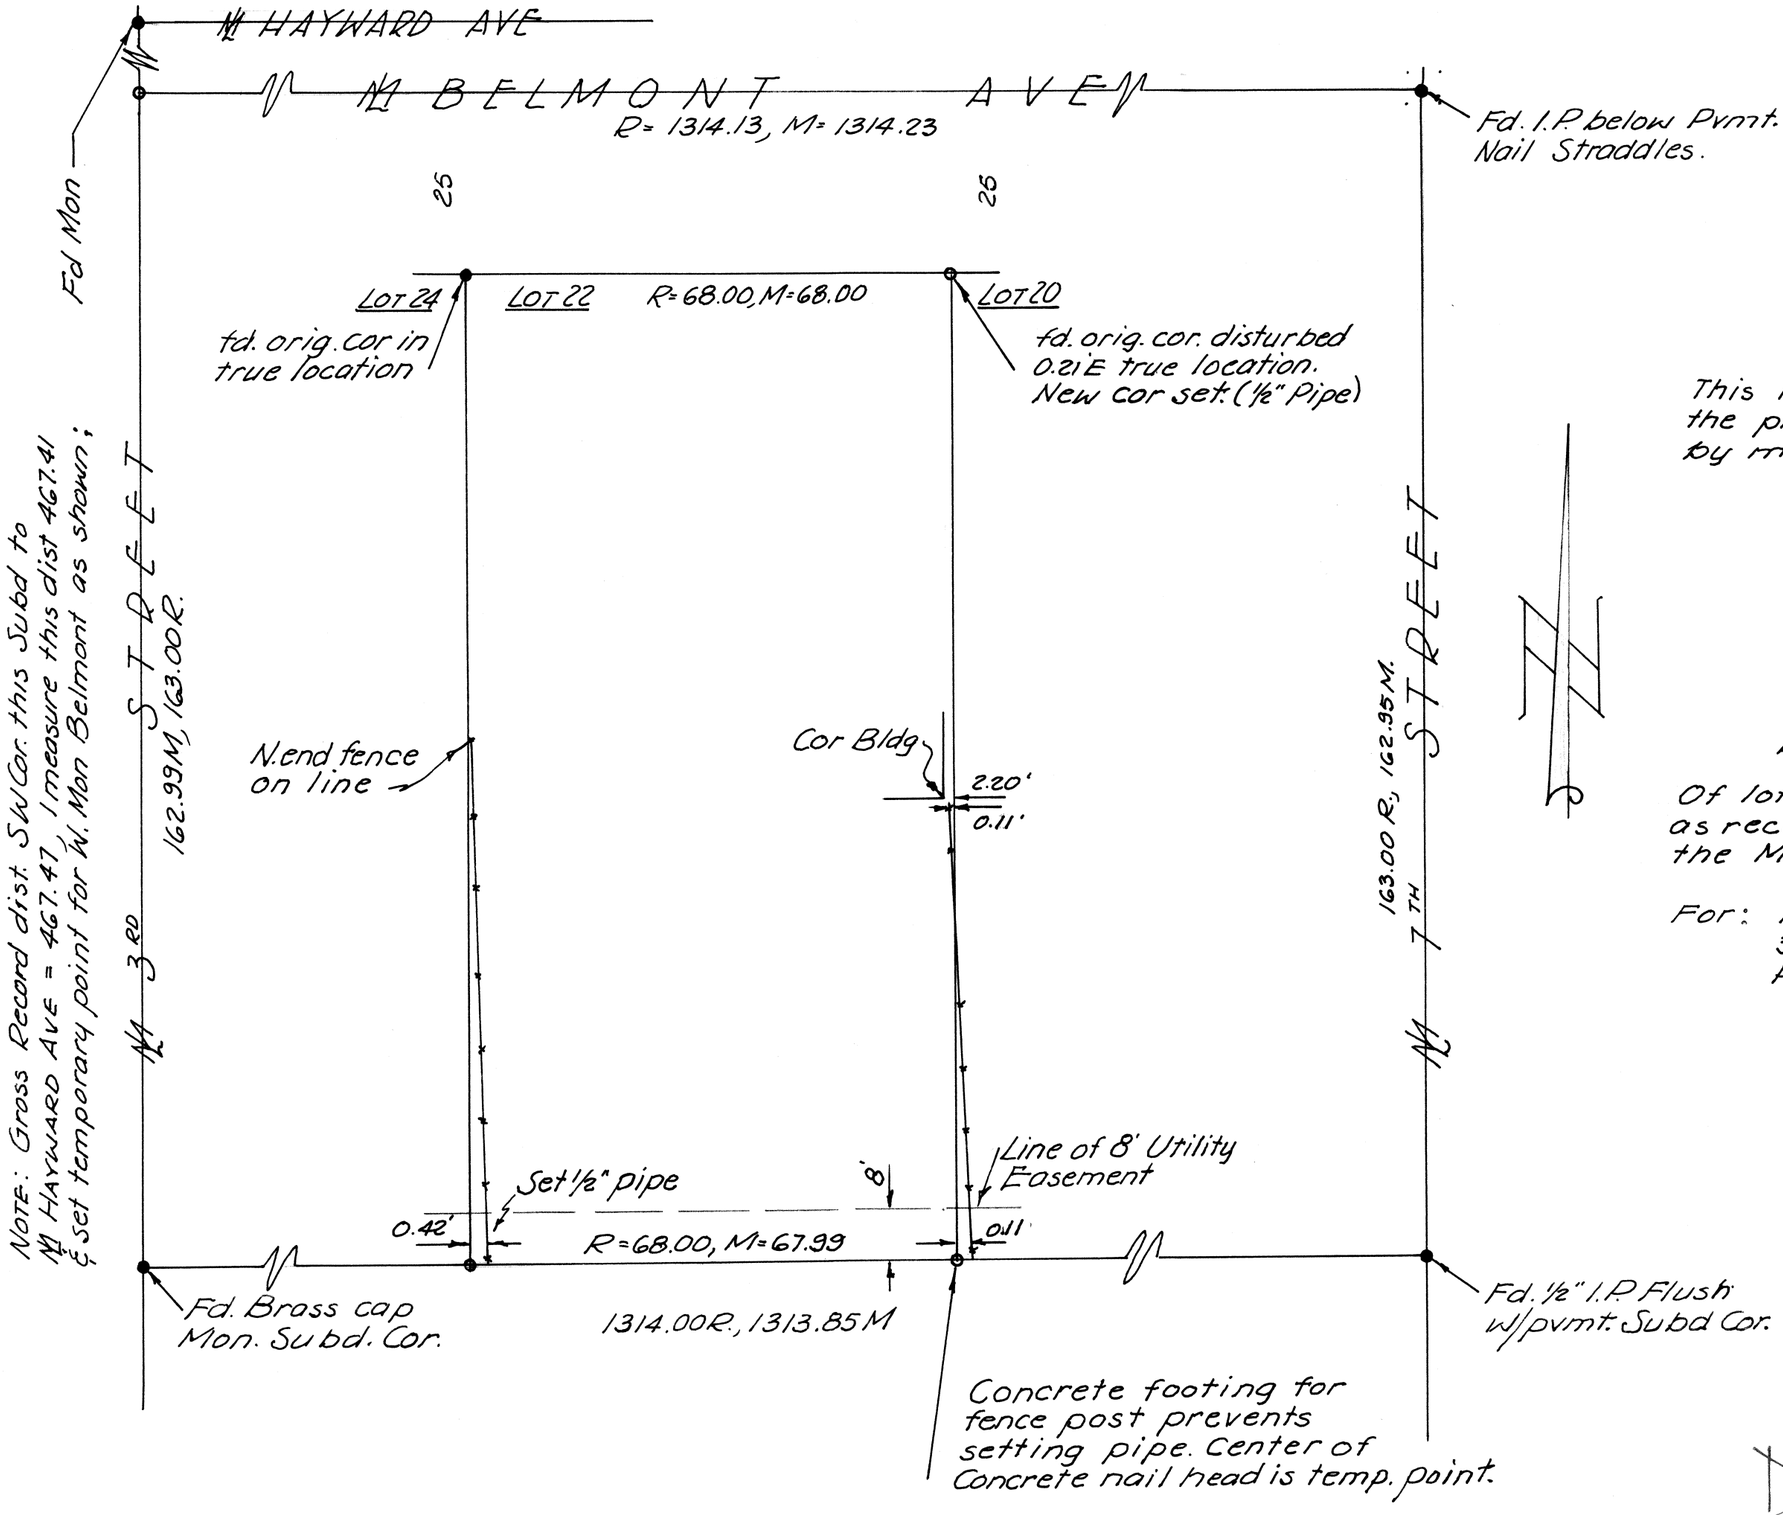

NOTE: Gross Record dist. SW Cor. this Subd to HAYWARD AVE = 467.41, I measure this dist 467.41 & set temporary point for W. Mon Belmont as shown;

This is to certify that the survey of the premises here shown was made by me in Sept., 1962

Eugene V. Skelley

REPORT OF SURVEY

Of lot 22 of Palm Heights No.2 as recorded in Book 38, p. 47 of the Maricopa Co., Arizona Records.

For: Mr. L.G HENEL
341 E Belmont
Phoenix, Arizona

REGISTERED LAND SURVEYOR
CERTIFICATE EXPIRES
EUGENE V. SKELLEY
DEC. 31, 1962
ARIZONA, U.S.A.

DIN 60114

Job # L 62-289 Scale 1"=20'

ARIZONA SURVEYING SERVICE