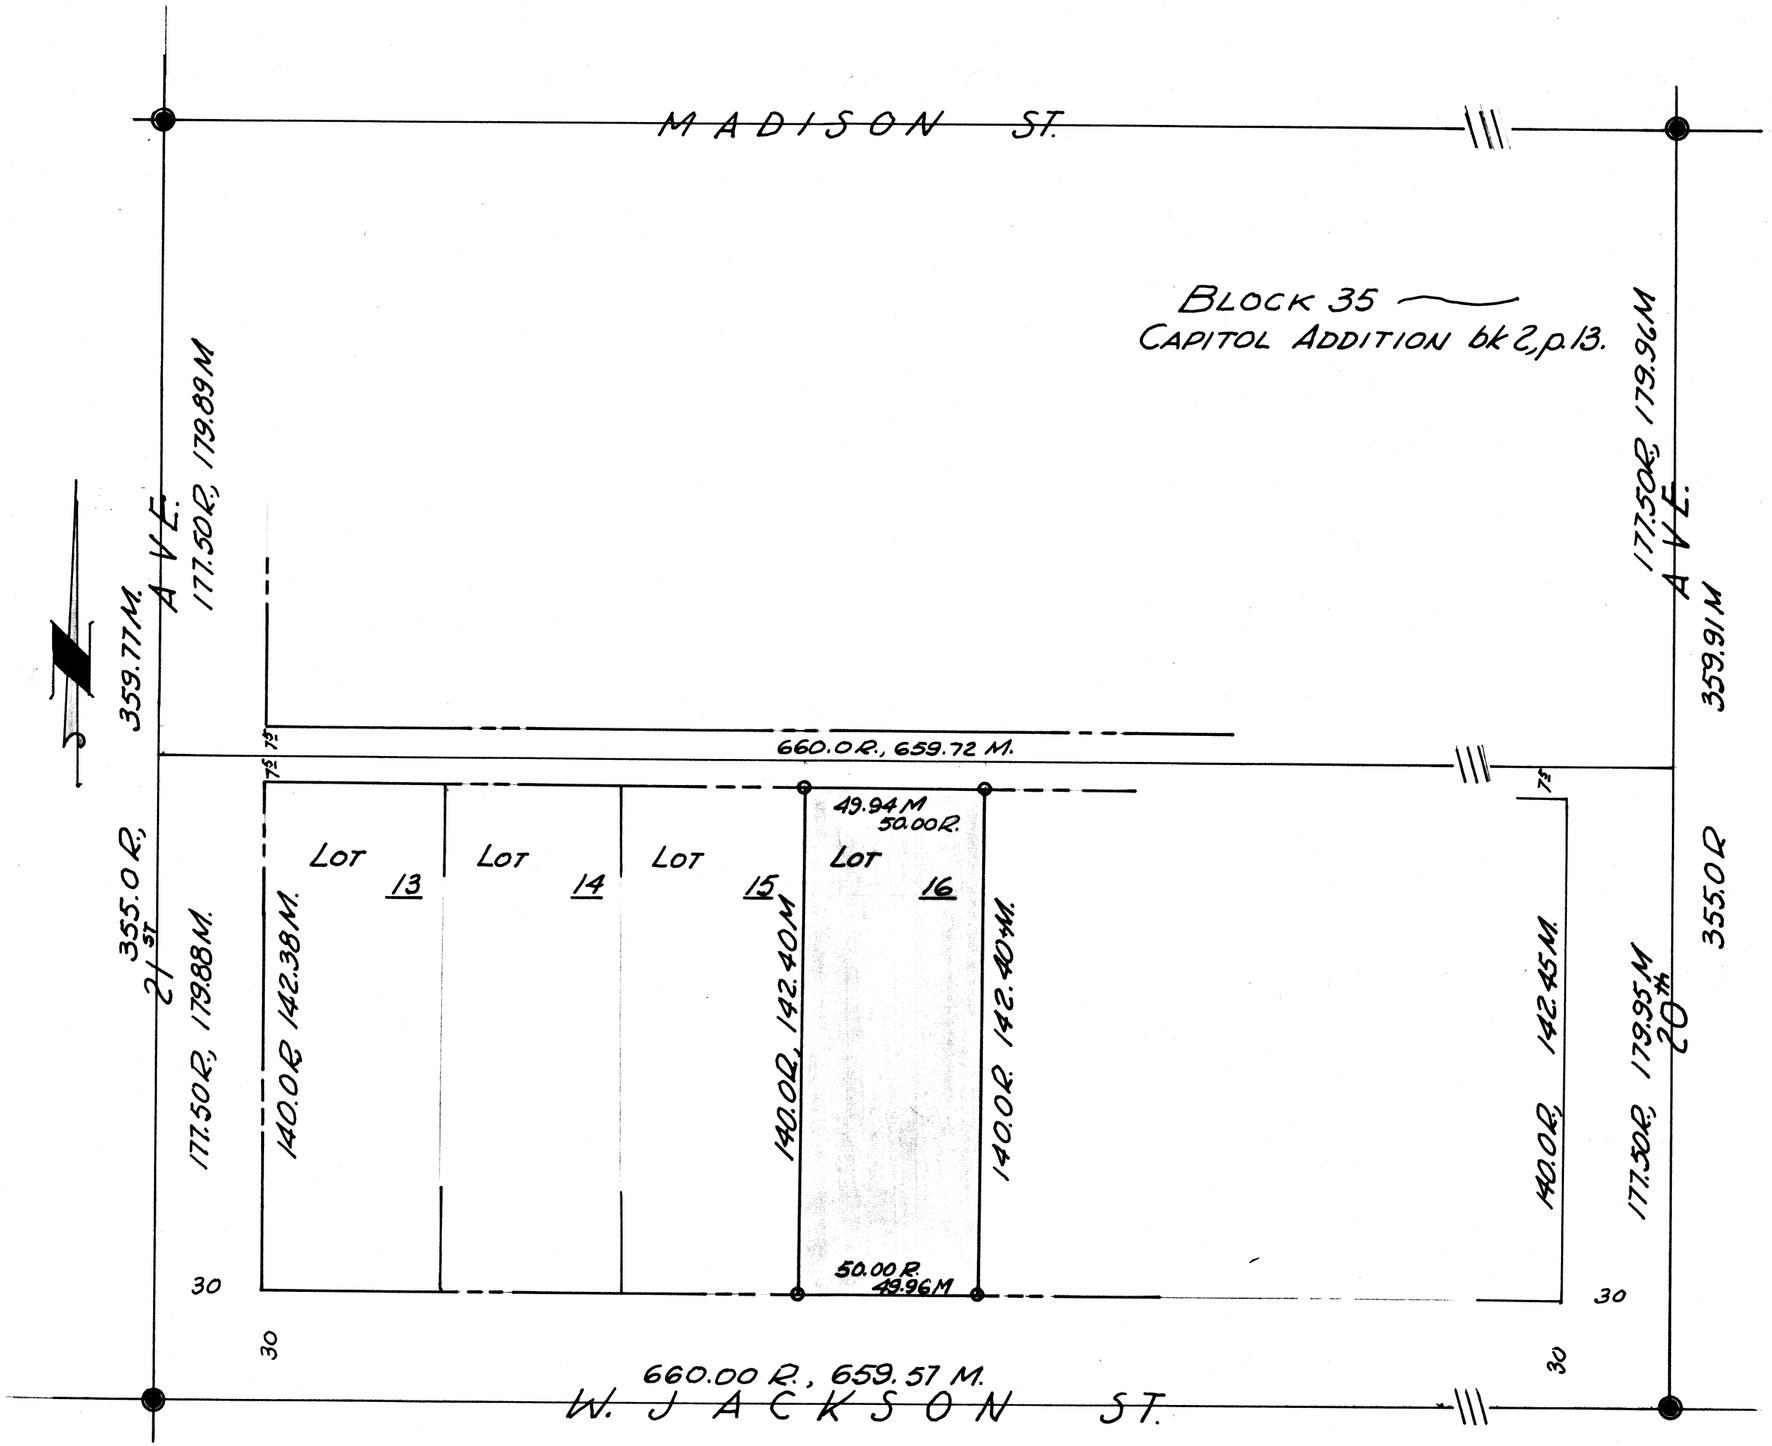

This is to certify that the survey of the premises hereon platted was made by H.L. MEREDITH in the Month of August, 1962 under my supervision.

Eugene V. Skelley

EUGENE V. SKELLEY
DEC. 31, 1962
ARIZONA U.S.A.

REPORT OF SURVEY
Of Lot 16, Block 35, Capitol Addition., a subdivision of the N.E. 1/4 of Sec. 12, T. 1 N., R. 2 E., G. & S.R.B. & M. as recorded in book 2, p. 13, M.C.R. for ENGLE & HOSKIN RADIATOR EXC. INC.

by

ARIZONA SURVEYING SERVICE.

Sheet 1 of 2 Job L-62-284

LEGEND

R. Record distance.
M. Field measured.
◉ Survey Mon. found.
o ½" Iron pipe Set.
SCALE 1" = 40'

DIN 60116