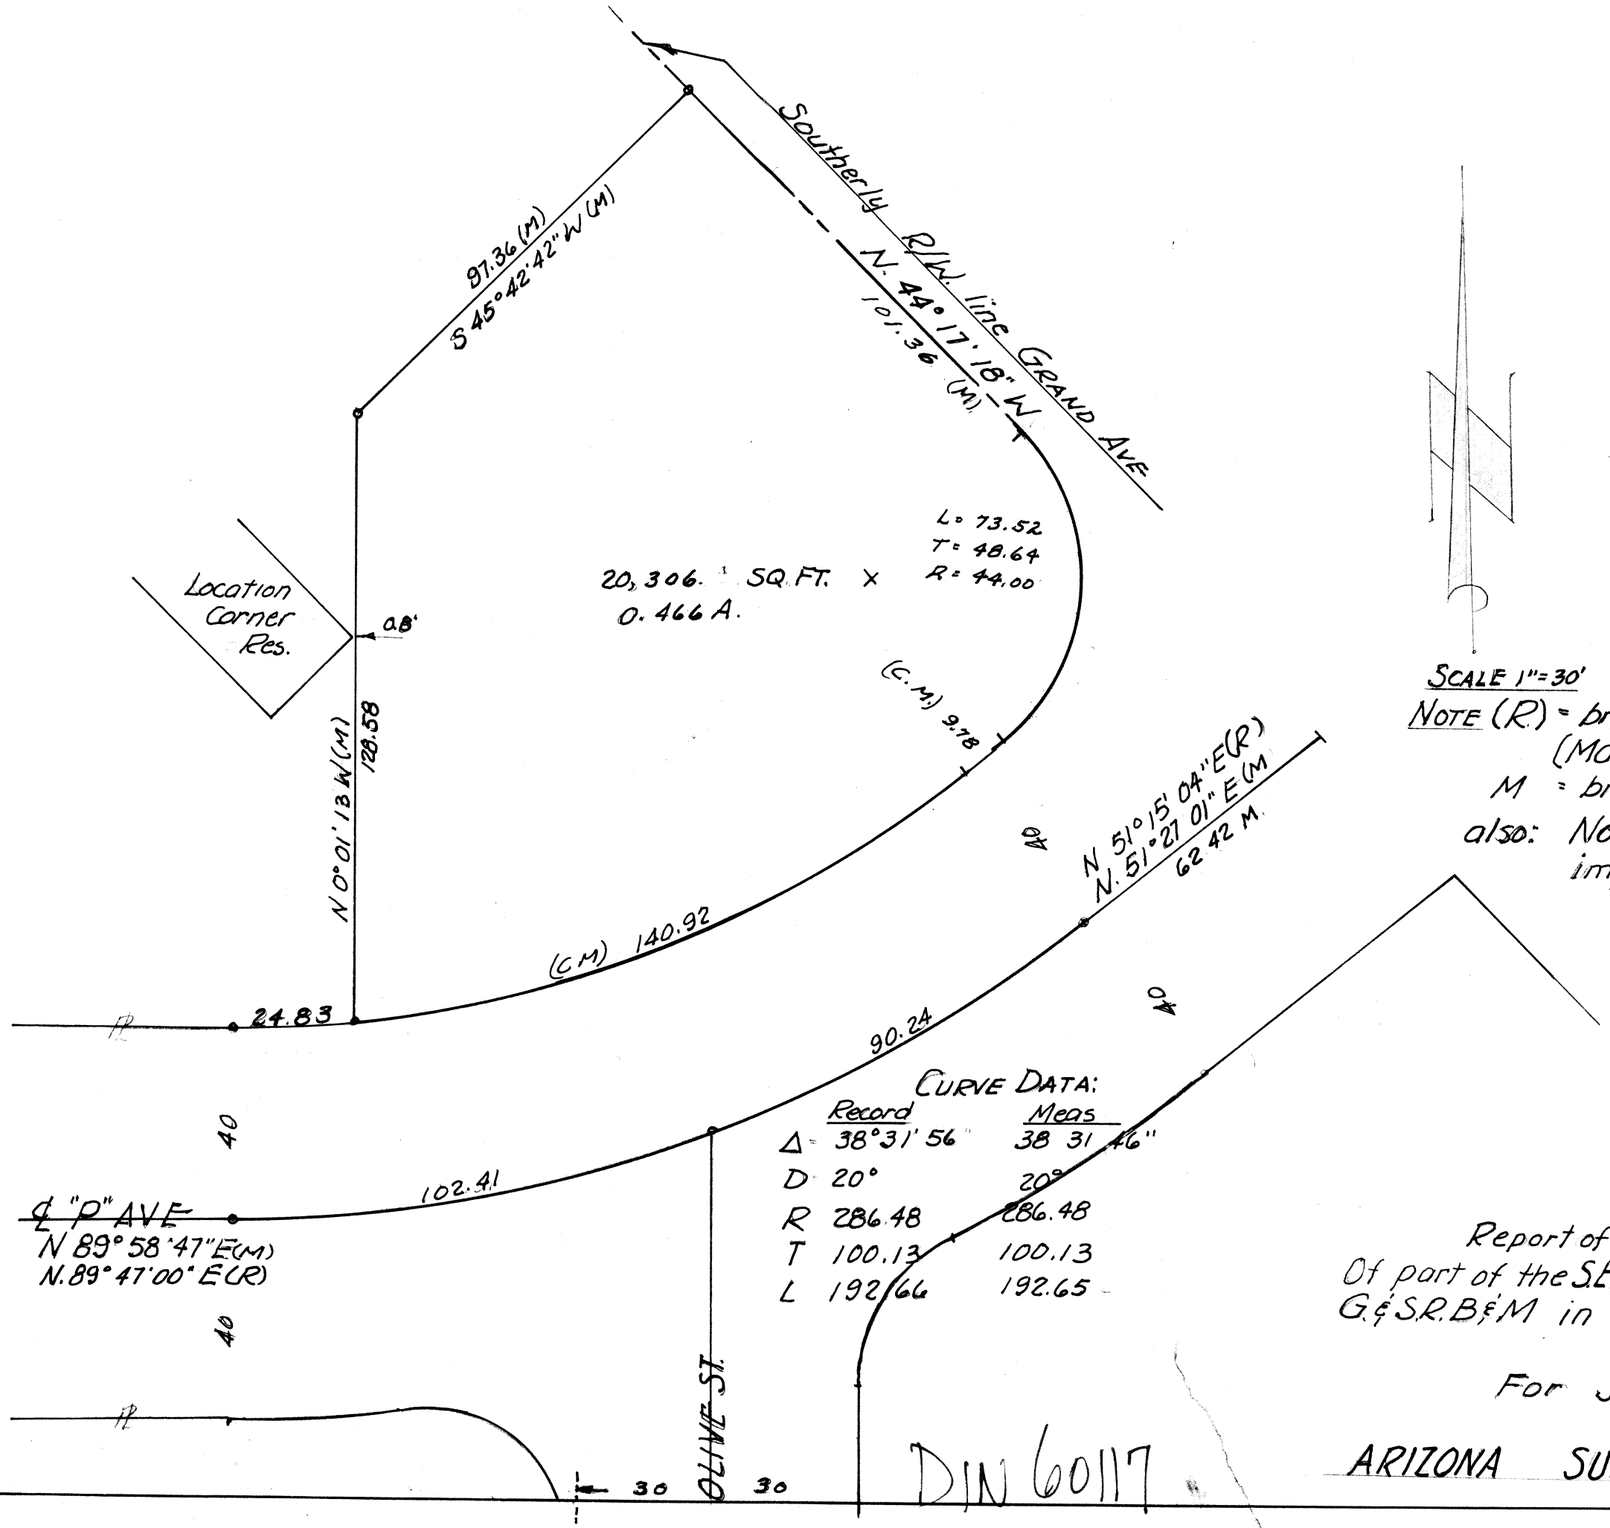

CURVE DATA:

	Record	Meas
Δ	38° 31' 56"	38 31 46"
D	20°	20°
R	286.48	286.48
T	100.13	100.13
L	192.66	192.65

DIN 60117

REGISTERED LAND SURVEYOR
CERTIFICATE NO. 1962
ARIZONA, U.S.A.
Eugene V Skelley

This is to certify that the survey of the premises hereon shown was made by me in Dec. 1961 & June 1962

Eugene V Skelley

SCALE 1" = 30'

NOTE (R) = brgs as recorded in Bk. 14, P8 of Road Maps (Maricopa. Co. Records)

M = brgs. & distances as found in field. (S line Sec 22 W. assumed)

also: No fences, shrubery or other improvements are shown.

C.M. - Calculated from (M).

AMENDED to conform 44.00 radius to DKt 3630, P272, M.C.R., 9/10/62

Eugene V Skelley

Report of Survey
Of part of the S.E.1/4 of the SE1/4 of Sec. 22, T3N, R1E G.&S.R.B.&M in Maricopa Co. Arizona.

For J. D. Wagoner, Peoria, Arizona.

ARIZONA SURVEYING SERVICE

L-62-280