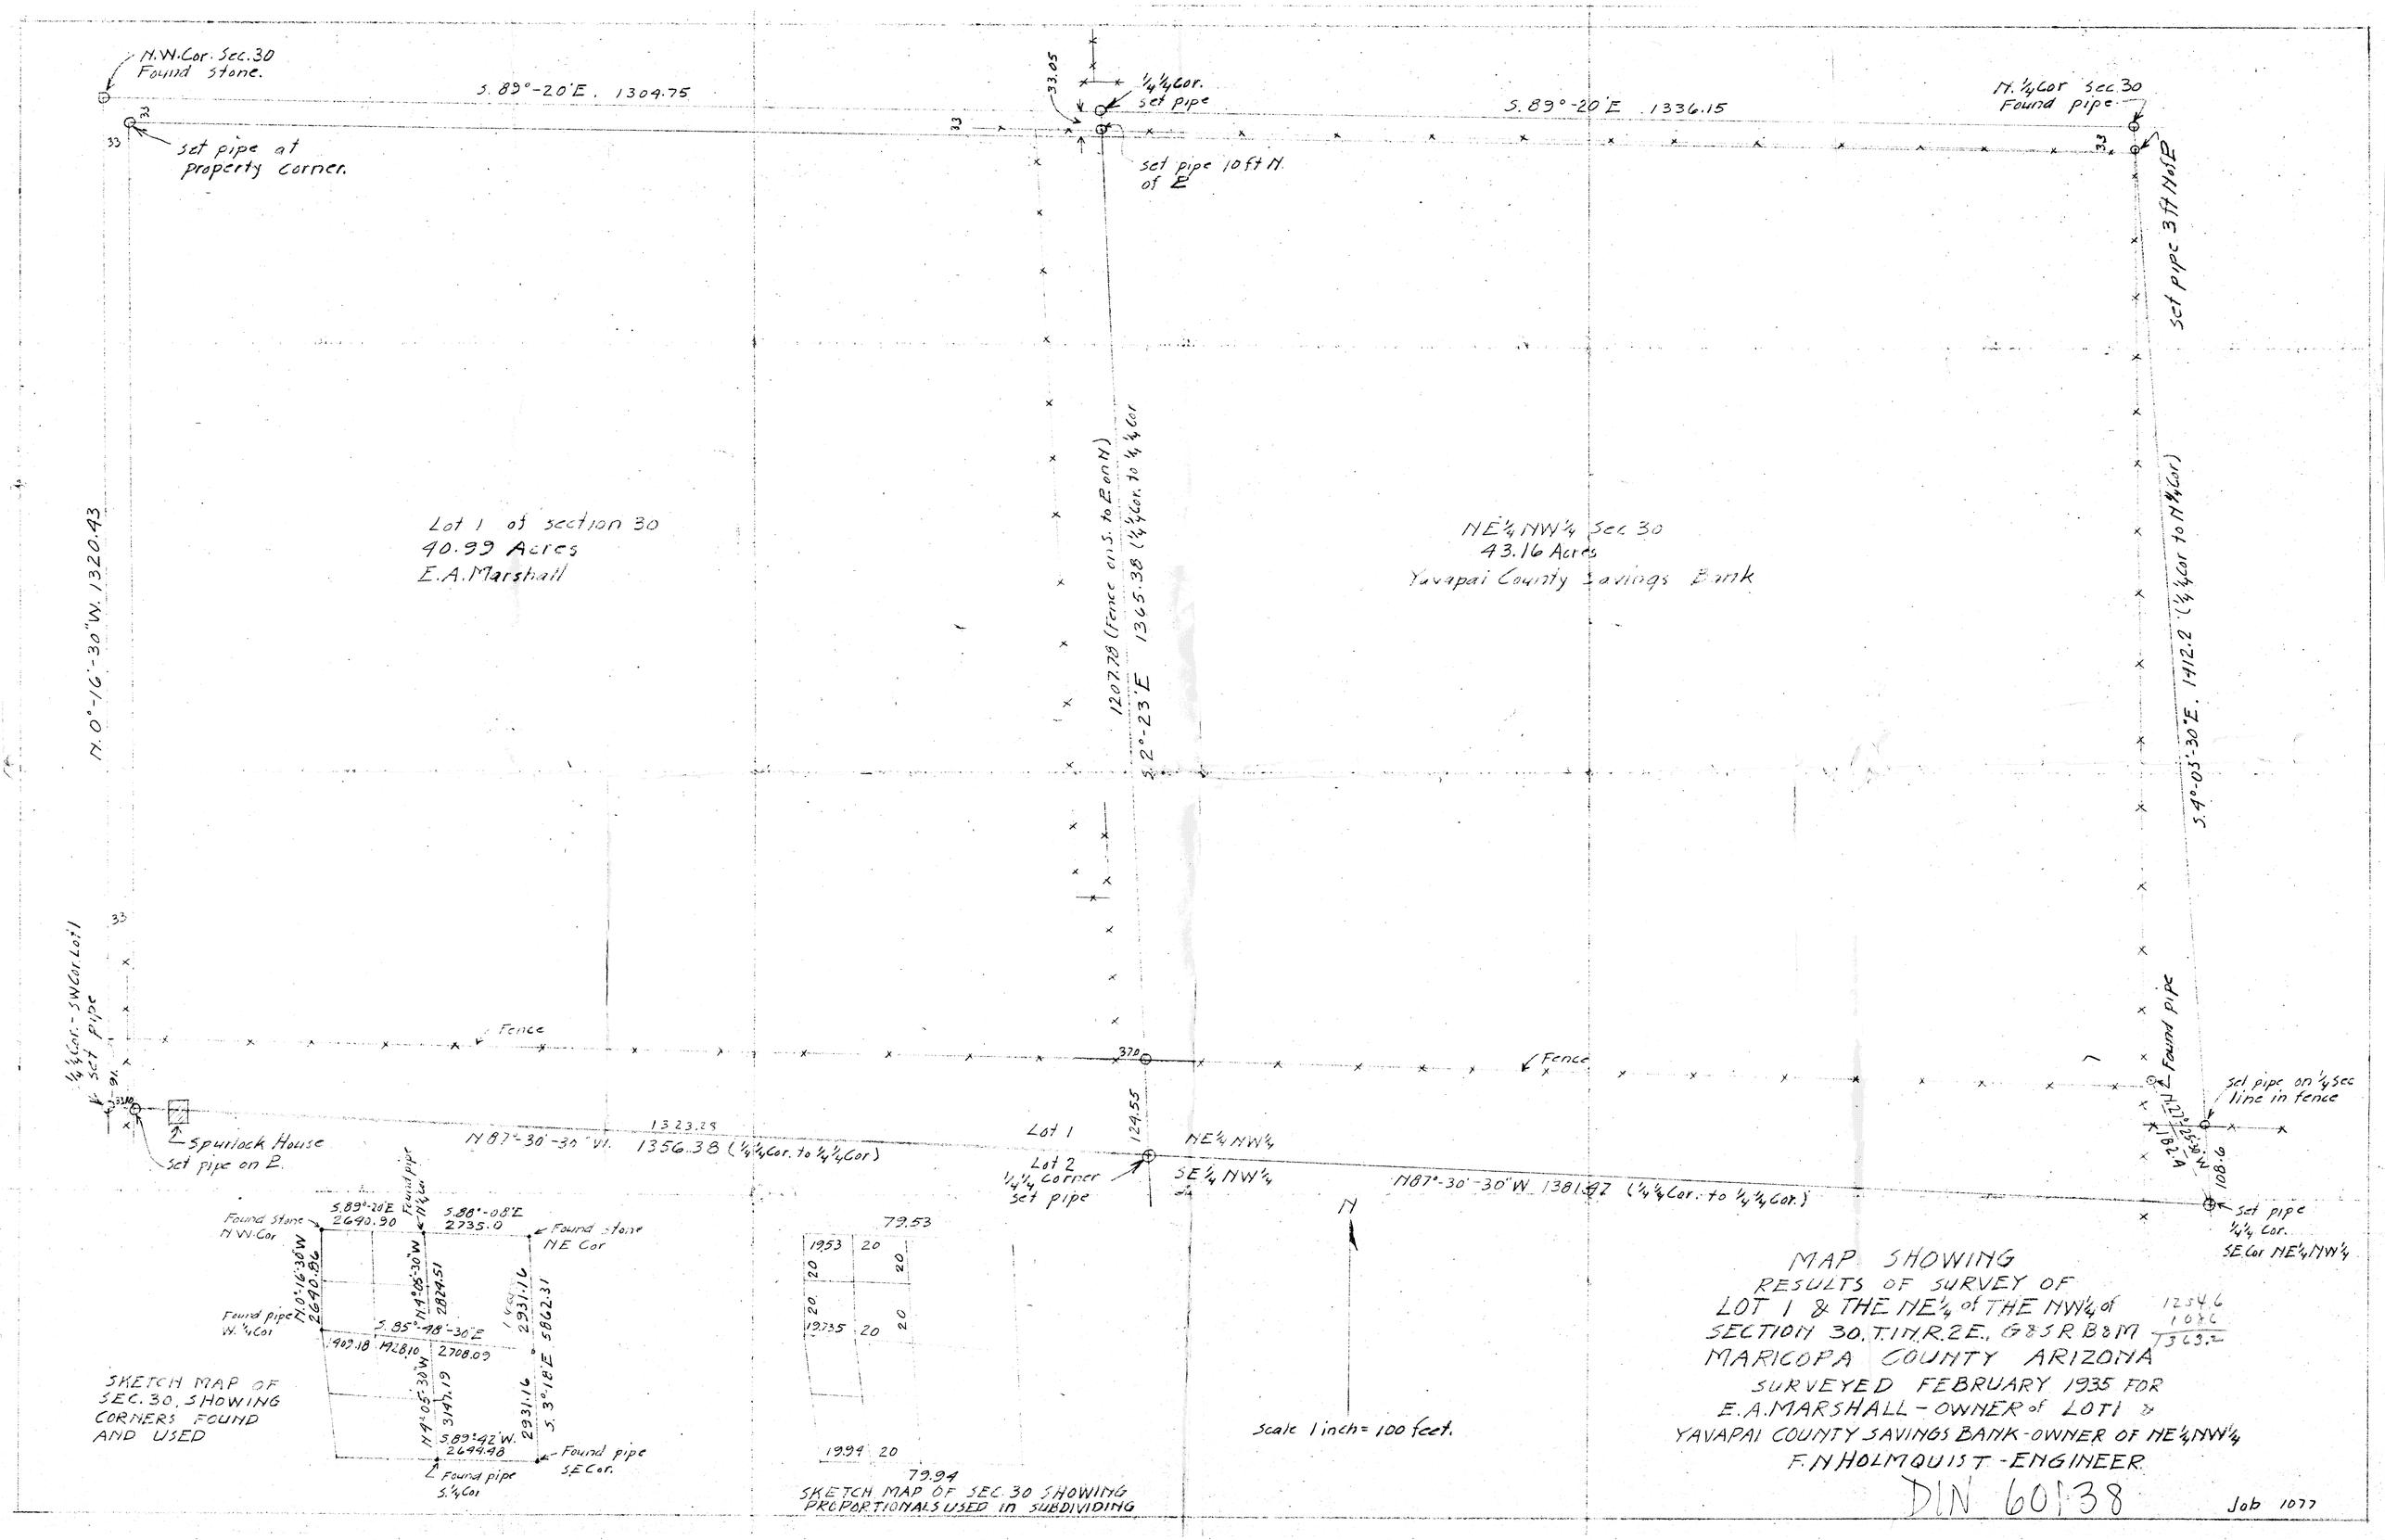
N.W. Cor. Sec. 30
Found stone.
S. 89°-20'E. 1304.75
set pipe at
property corner.
33.05
1/4 1/4 Cor.
set pipe
set pipe 10 ft N.
of E
S. 89°-20'E 1336.15
N. 1/4 Cor Sec 30
Found pipe
set pipe 3 ft N of E
N. 0°-16'-30"W. 1320.43
Lot 1 of section 30
40.99 Acres
E.A. Marshall
1207.78 (Fence on S. to E on N)
S. 2°-23'E 1365.38 (1/4 1/4 Cor. to 1/4 1/4 Cor
NE 1/4 NW 1/4 Sec 30
43.16 Acres
Yavapai County Savings Bank
S. 4°-03'-30"E. 1412.2 (1/4 1/4 Cor to N 1/4 Cor)
1/4 1/4 Cor - SW Cor Lot 1
set pipe
Fence
Spurlock House
set pipe on E.
N 87°-30'-30"W. 13 23.28
1356.38 (1/4 1/4 Cor. to 1/4 1/4 Cor)
Lot 1
Lot 2
1/4 1/4 corner
set pipe
124.55
NE 1/4 NW 1/4
SE 1/4 NW 1/4
N 87°-30'-30"W. 1381.47 (1/4 1/4 Cor. to 1/4 1/4 Cor.)
Found pipe
set pipe on 1/4 sec
line in fence
108.6
set pipe
1/4 1/4 Cor.
SE Cor NE 1/4 NW 1/4
Found Stone
N W Cor
S. 89°-20'E
2640.90
Found pipe
N 1/4 Cor
S. 88°-08'E
2735.0
Found Stone
NE Cor
N. 0°-16'-30"W
2640.86
N. 4°-05'-30"W
2829.51
2931.16
S. 3°-18'E
5862.31
Found pipe
W. 1/4 Cor
S. 85°-48'-30"E
903.18
1928.10
2708.03
N. 4°-05'-30"W
3147.19
2931.16
S. 89°-42'W.
2649.98
Found pipe
S. 1/4 Cor
Found pipe
SE Cor.
SKETCH MAP OF
SEC. 30, SHOWING
CORNERS FOUND
AND USED
79.53
19.53
20
19.94
79.94
SKETCH MAP OF SEC. 30 SHOWING
PROPORTIONALS USED IN SUBDIVIDING
N
Scale 1 inch = 100 feet.
MAP SHOWING
RESULTS OF SURVEY OF
LOT 1 & THE NE 1/4 of THE NW 1/4 of
SECTION 30, T.1N, R.2E., G&SRB&M
MARICOPA COUNTY ARIZONA
SURVEYED FEBRUARY 1935 FOR
E.A. MARSHALL - OWNER of LOT 1 &
YAVAPAI COUNTY SAVINGS BANK - OWNER OF NE 1/4 NW 1/4
F.N. HOLMQUIST - ENGINEER
12546
1076
1363.2
DIN 60138
Job 1077