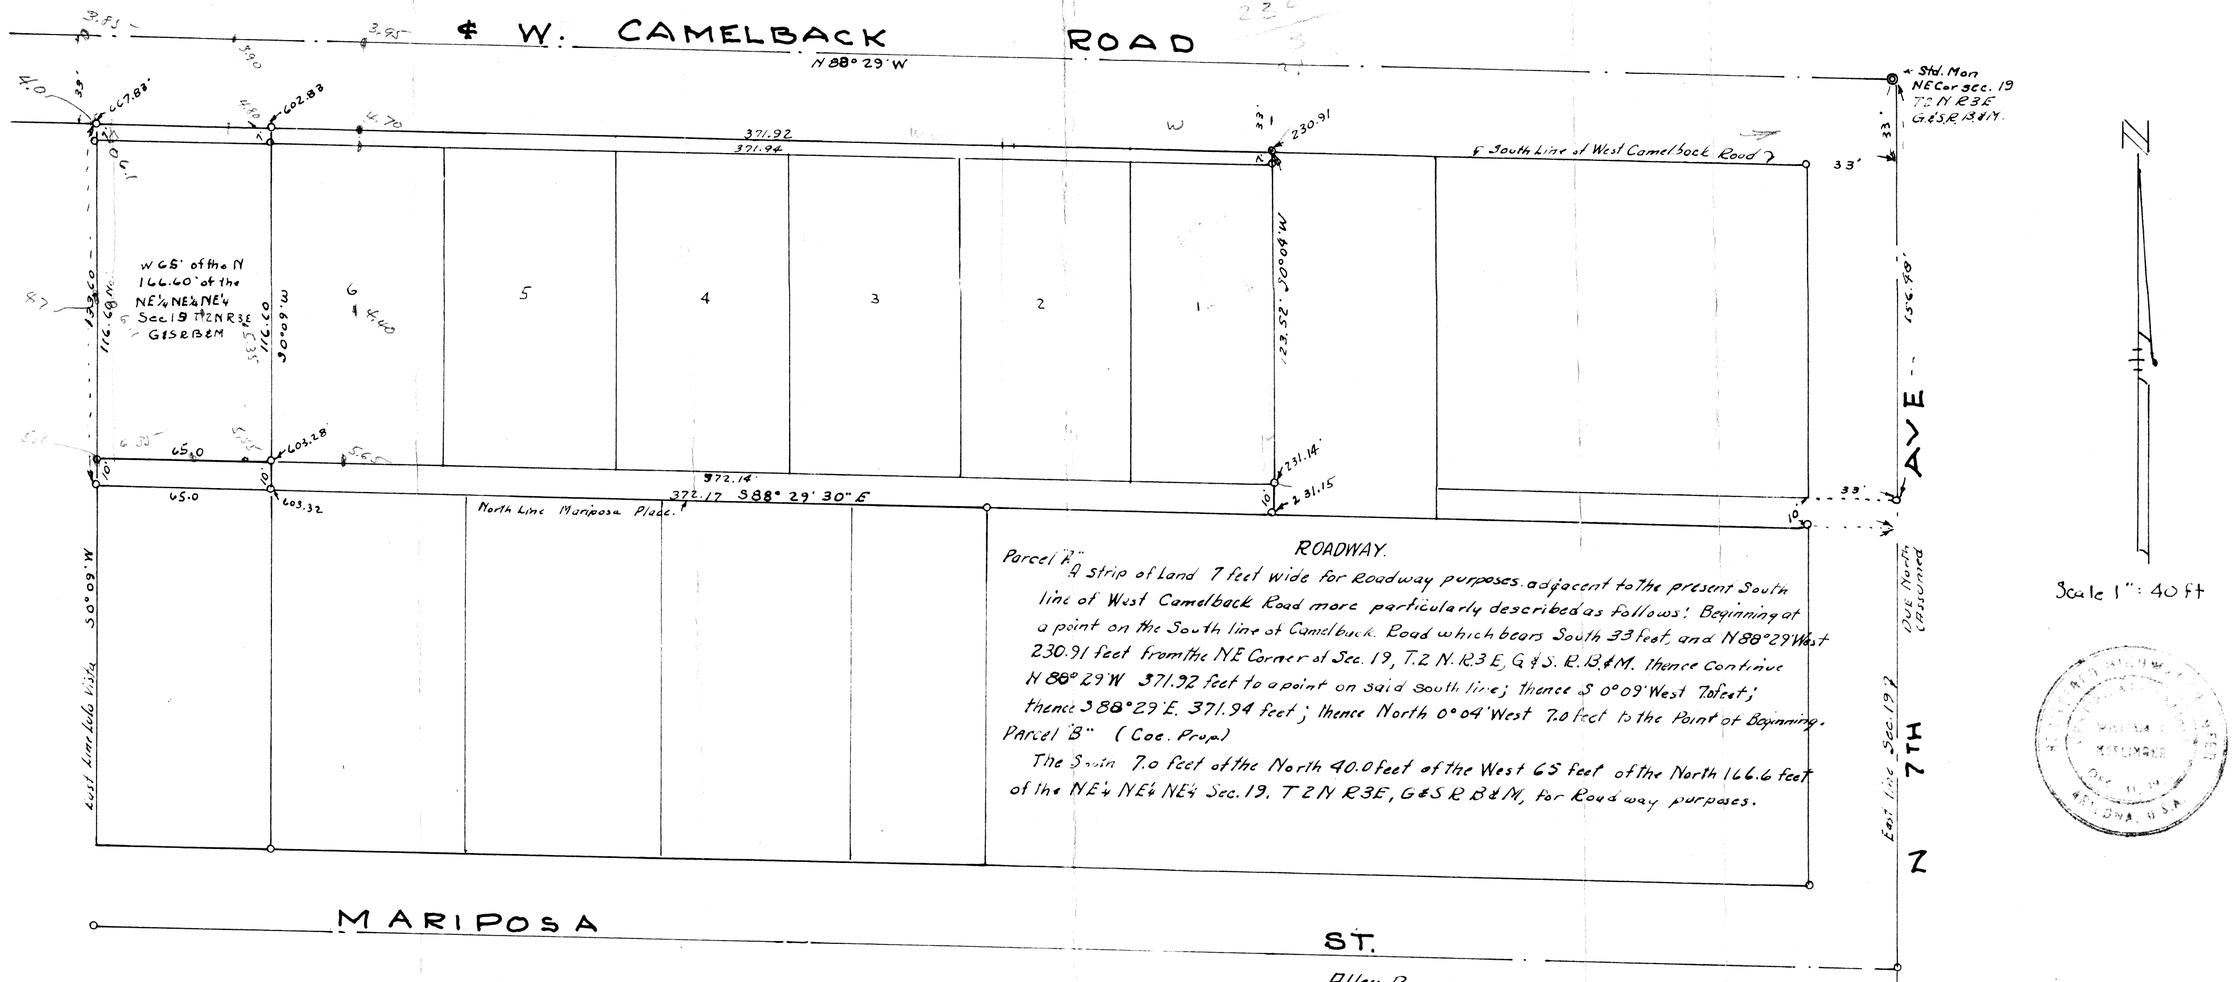

ROADWAY.

Parcel "A" A strip of Land 7 feet wide for Roadway purposes adjacent to the present South line of West Camelback Road more particularly described as follows: Beginning at a point on the South line of Camelback Road which bears South 33 feet, and N 88° 29' West 230.91 feet from the NE Corner of Sec. 19, T.2 N. R.3 E, G & S. R. B.&M. thence continue N 88° 29' W 371.92 feet to a point on said south line; thence S 0° 09' West 7.0 feet; thence S 88° 29' E. 371.94 feet; thence North 0° 04' West 7.0 feet to the Point of Beginning.

Parcel "B" (Coe. Prop.)

The South 7.0 feet of the North 40.0 feet of the West 65 feet of the North 166.6 feet of the NE¼ NE¼ NE¼ Sec. 19. T 2 N R3E, G&S R B&M, for Roadway purposes.

Alley. Purposes

Parcel "C" A Strip of land 10 feet wide for Alley purposes, more particularly described as follows: From a point on the South Line of Camelback Road which Bears South 33 feet and N 88° 29' West 230.91 feet from the NE Cor. Sec. 19, T 2 N R 3 E, G&S. R. B&M, go S 0° 04' W 123.52 ft to the point of beginning which bears South 156.48 feet and N 88° 29' 30" W. 231.14 feet from said NE Corner; thence go N 88° 29' 30" W 372.14'; Thence S 0° 09' W, 10.0 feet; thence S 88° 29' 30" E. 372.17 feet; thence N 0° 04' E. 10.0 feet to the point of Beginning.

Parcel "D" (Coe prop.)

The South 10 feet of the N. 166.60 ft of the W. 65 ft. of the NE¼ NE¼ NE¼ Sec. 19, T 2 N, R 3 E. G&S R B&M, for Alley Purposes.

DIN 60158