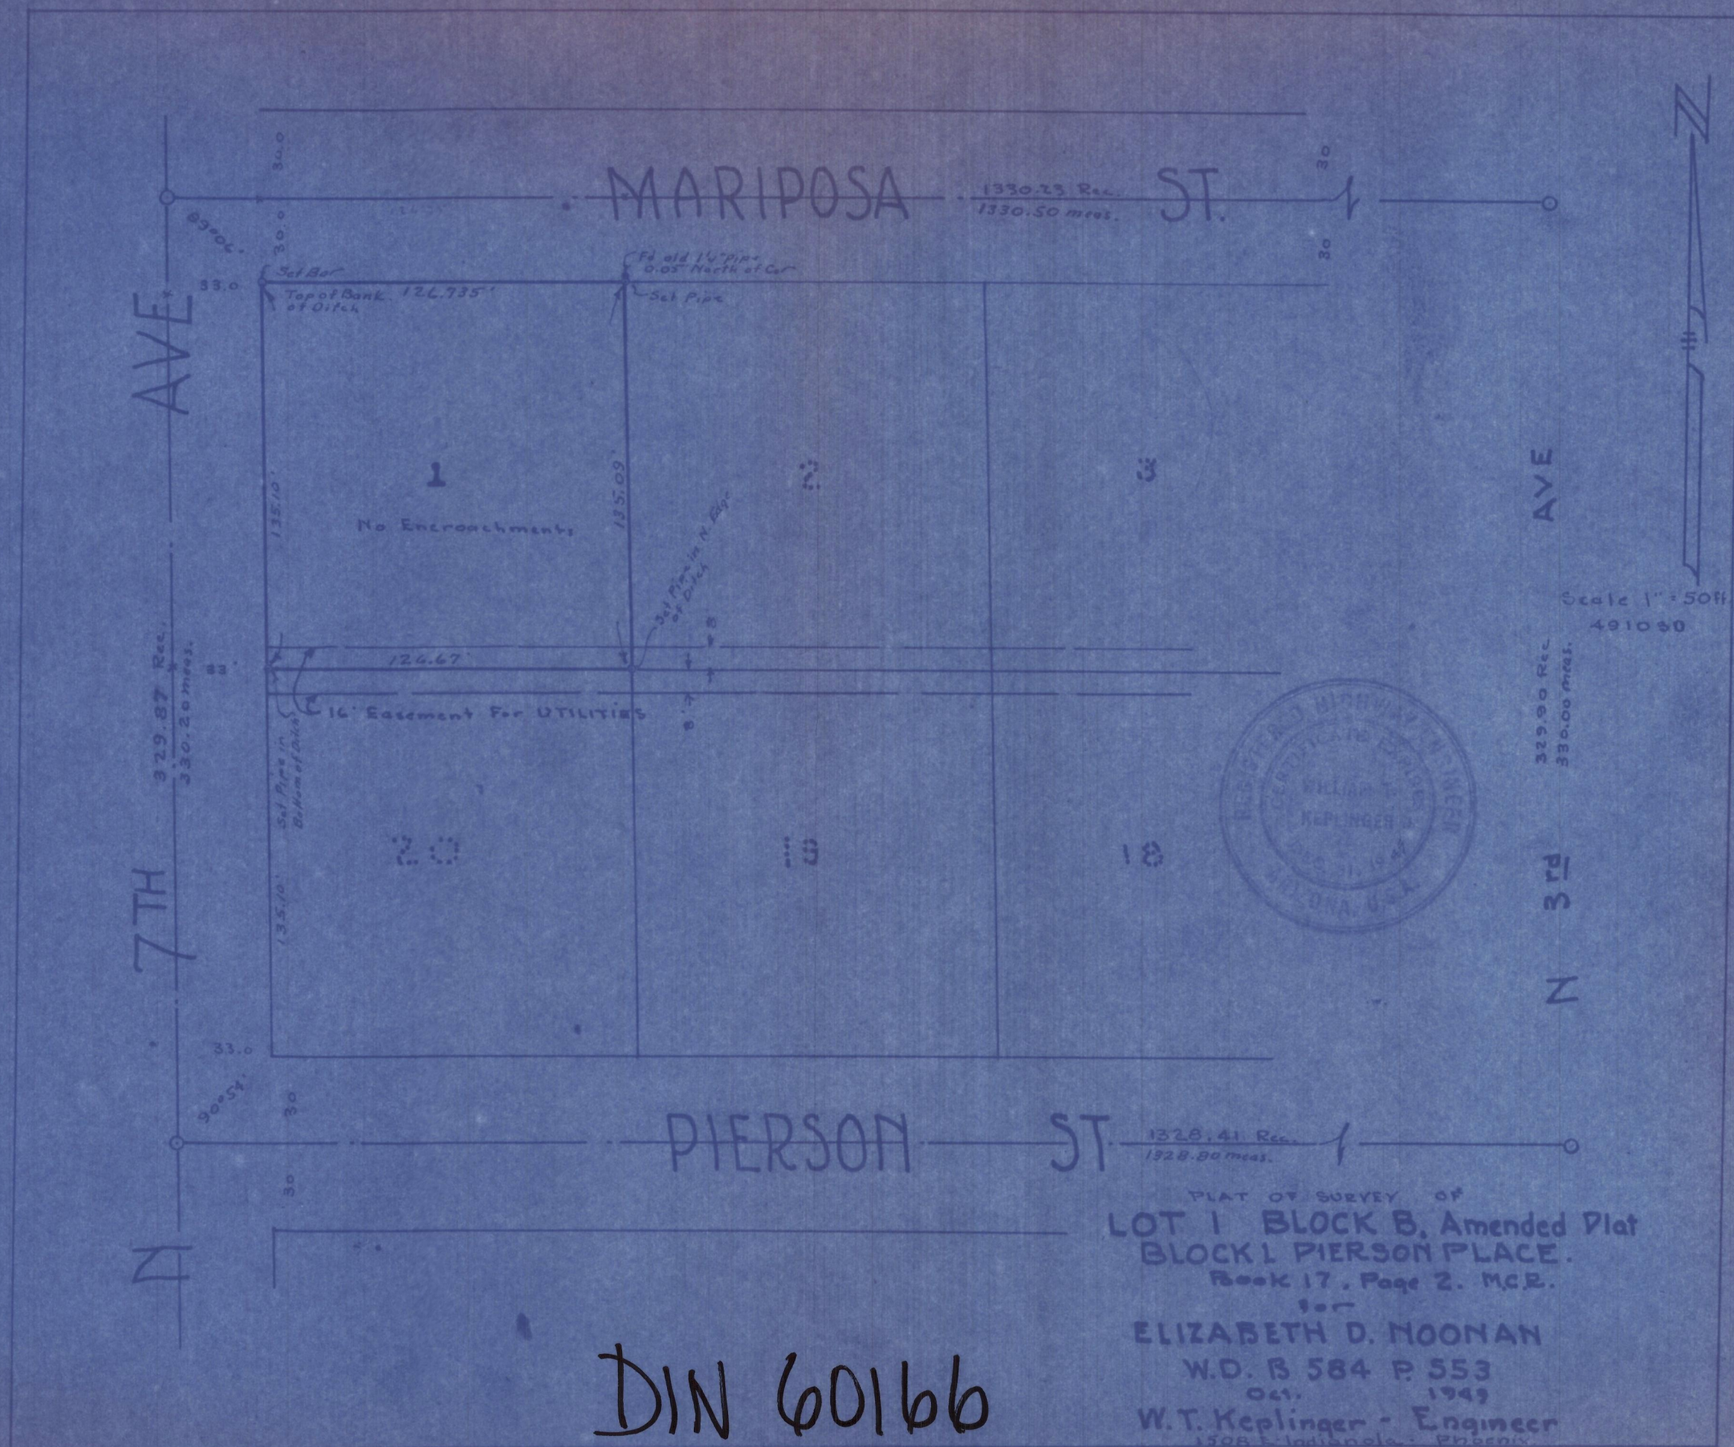
MARIPOSA ST.
1330.23 Rec.
1330.50 meas.
PIERSON ST.
1328.41 Rec.
1328.80 meas.
7TH AVE
N 3rd AVE
Set Bar
Top of Bank of Ditch
126.735'
Set Pipe
No Encroachments
1
2
3
20
19
18
135.10'
135.09'
124.67'
16' Easement For UTILITIES
329.87 Rec.
330.20 meas.
329.90 Rec.
330.00 meas.
Scale 1" = 50ft.
491030
PLAT OF SURVEY OF
LOT 1 BLOCK B, Amended Plat
BLOCK 1 PIERSON PLACE.
Book 17, Page 2. M.C.R.
for
ELIZABETH D. NOONAN
W.D. B 584 P. 553
Oct. 1949
W.T. Keplinger - Engineer
1508 E. Indianola - Phoenix

DIN 60166