REPORT OF SURVEY
FOR
MR. FRED MAJOR
AUDIO SPECIALISTS
333 EAST CAMELBACK ROAD
PHOENIX ARIZONA
OF
LOTS 3 & 4, CAMELBACK TERRACE,
BOOK OF MAPS 30, PAGE 36, M.C.R.

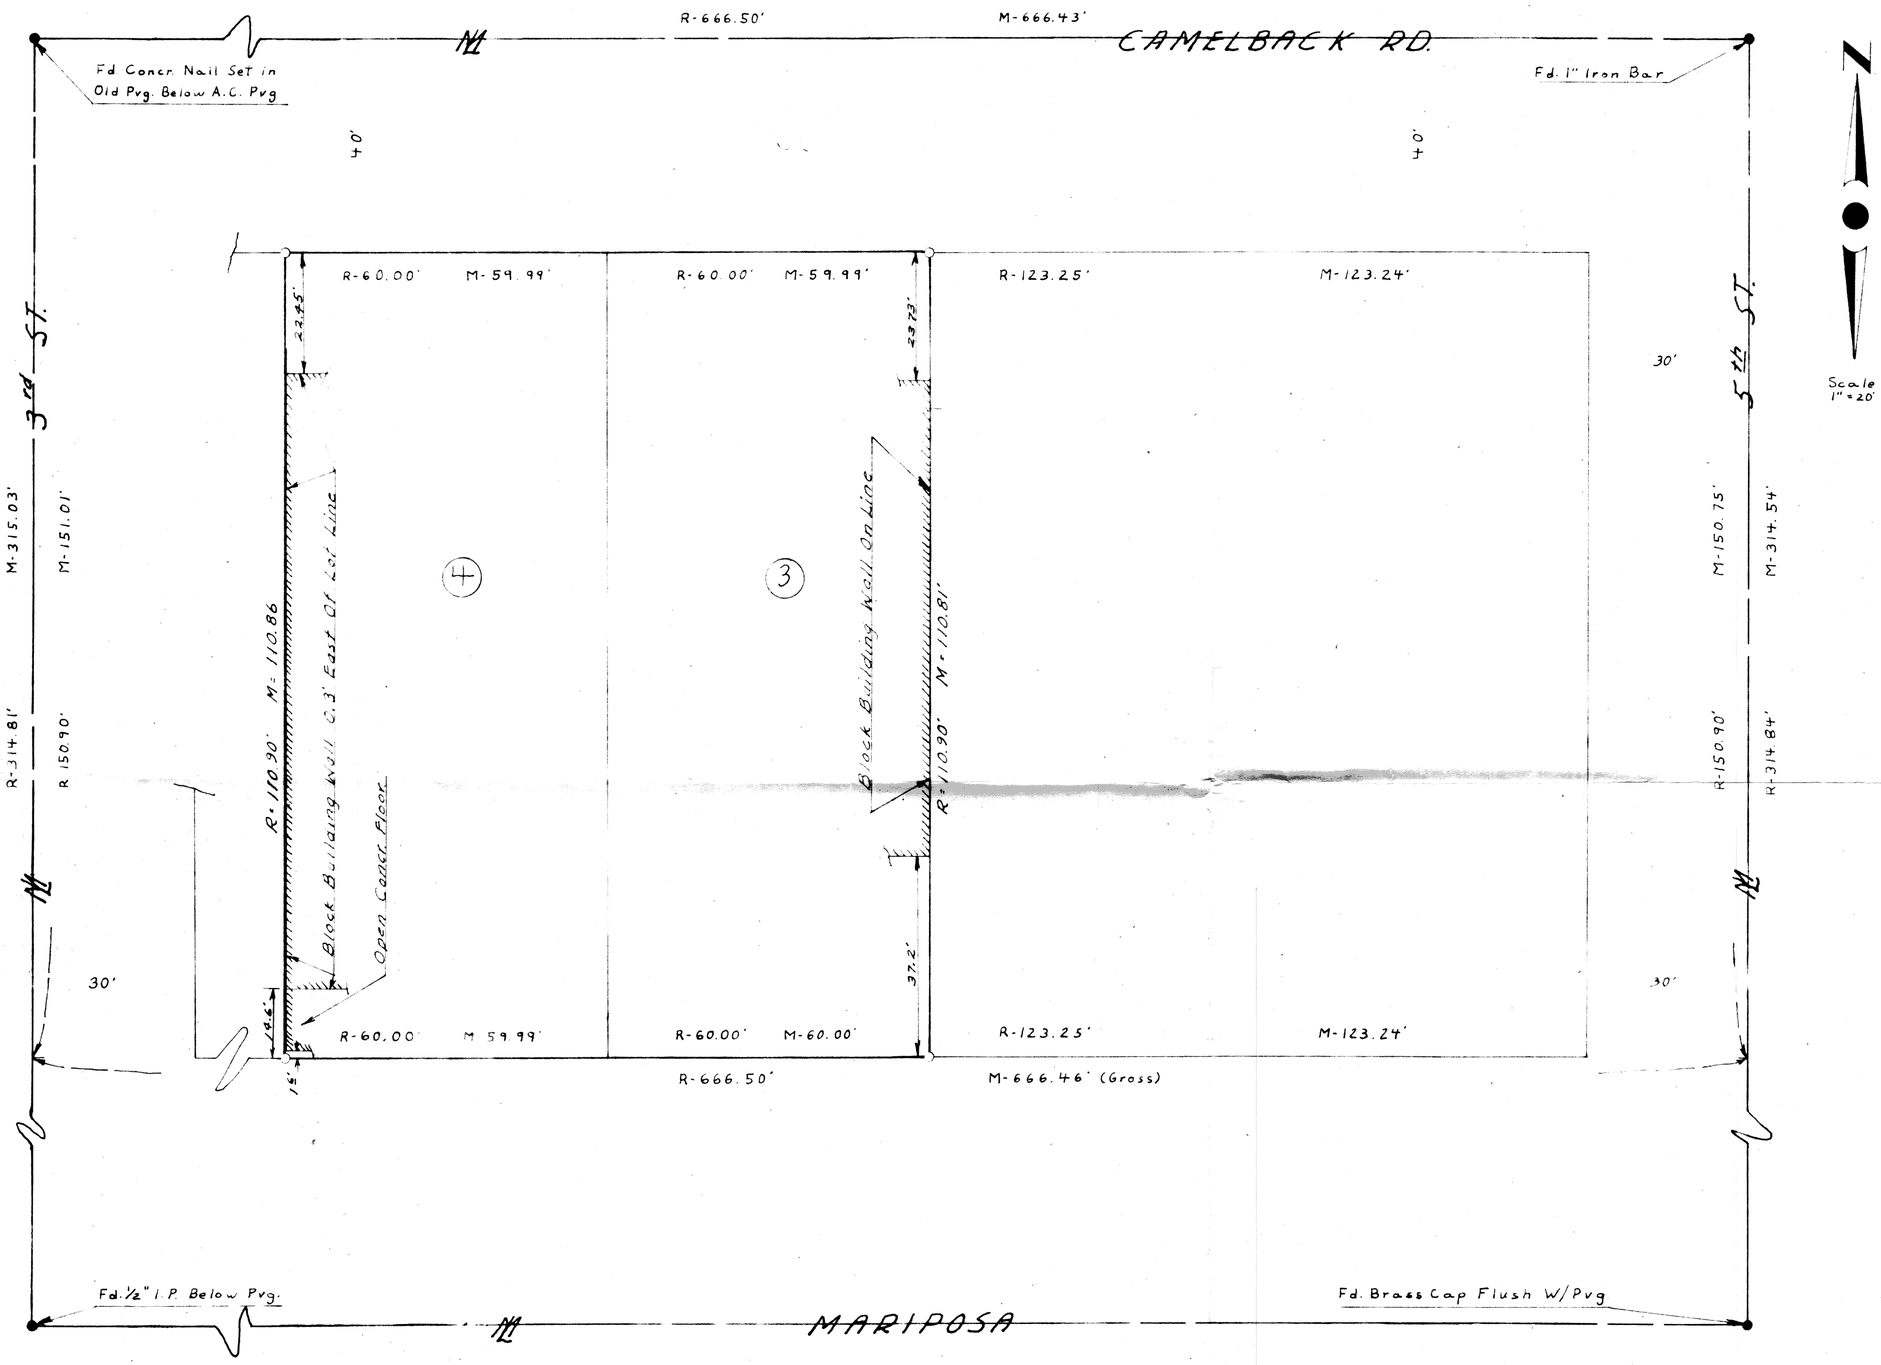

Scale 1" = 20'

Eugene V. Skelley 11/14/66

LEGEND:

O = 1/2" Diameter Iron Pipe Set.
R: Data From Maricopa Co. Records.
M: Field Measure.

NOTE:
This will certify that the survey shown hereon was made by me on Nov. 10, 1966.

Eugene V. Skelley

NOTE: Other building data and all existing utilities not shown hereon.

DIN 60175

ARIZONA SURVEYING SERVICE
1114 N. 7th ST. PHOENIX ARIZONA
DRAWING NO. L-66-468