PLAT OF SURVEY OF PART OF THE SE¼ SE¼ SECTION 21, T.2N-R.3E - MARICOPA COUNTY, ARIZONA

SURVEY Nº 59-6-15 B

BY: HARRY E. JONES

FOR: GENERAL SERVICES ADMINSTRATION

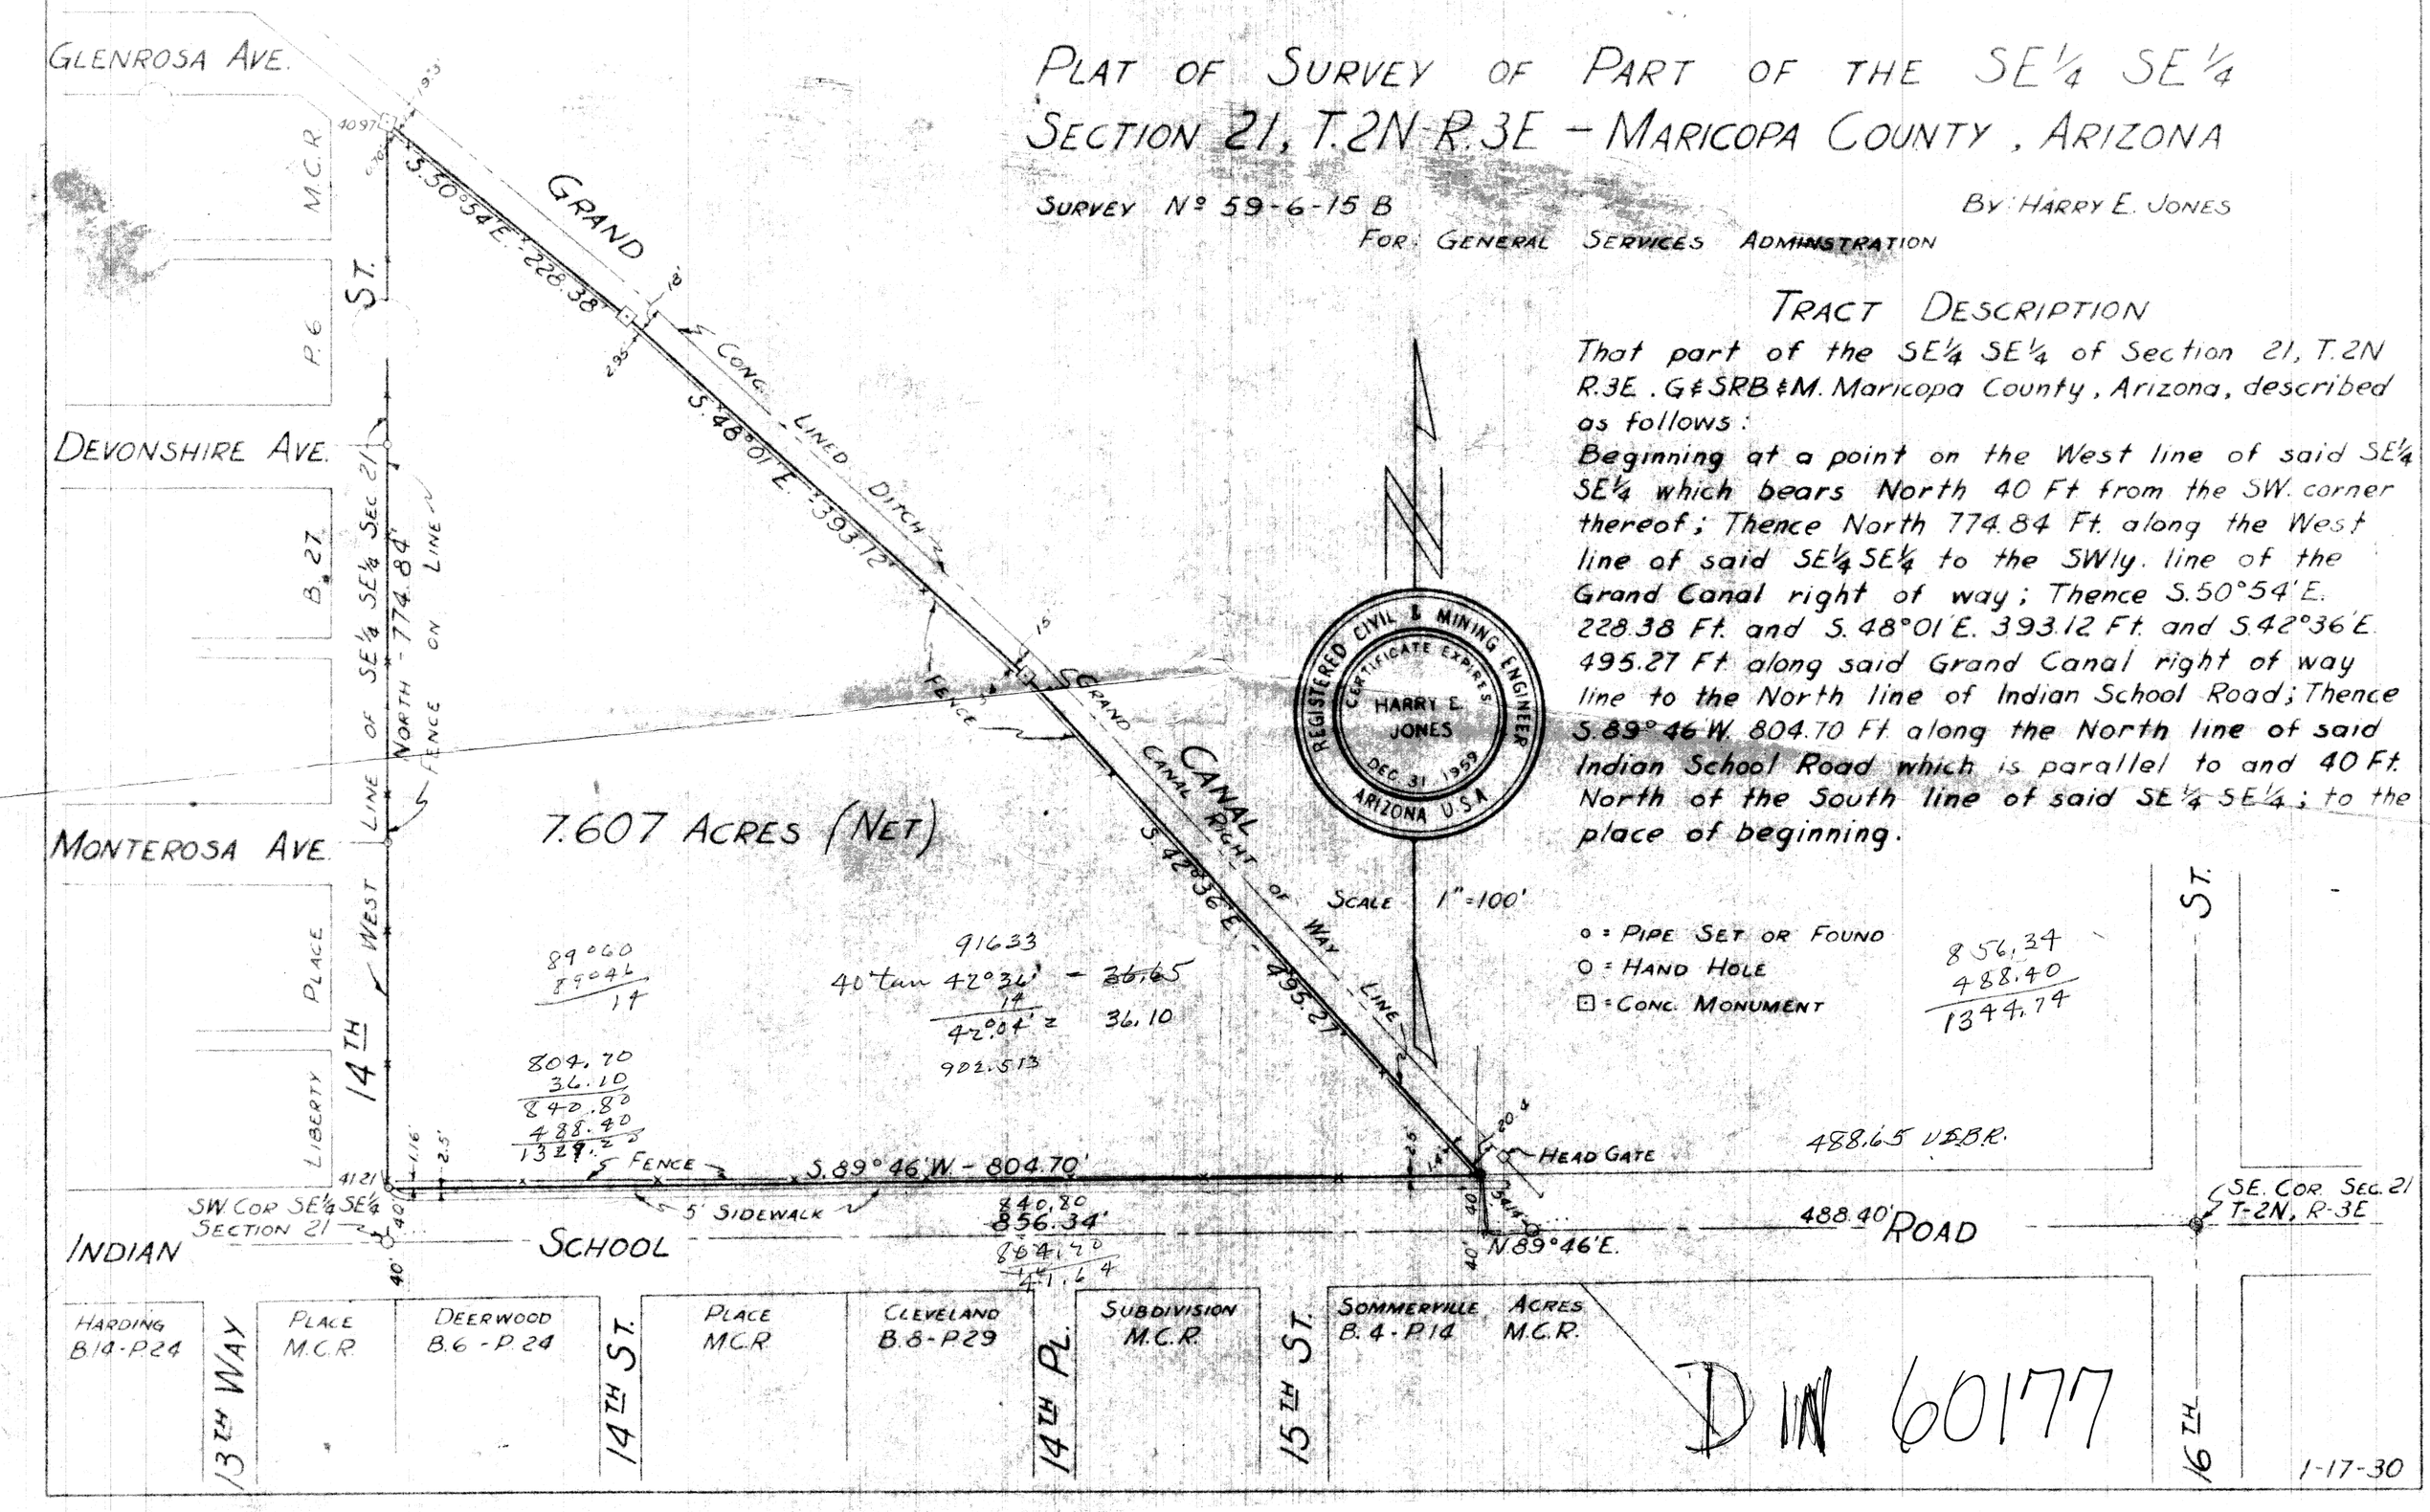

TRACT DESCRIPTION

That part of the SE¼ SE¼ of Section 21, T.2N R.3E. G&SRB&M. Maricopa County, Arizona, described as follows:

Beginning at a point on the West line of said SE¼ SE¼ which bears North 40 Ft from the SW. corner thereof; Thence North 774.84 Ft. along the West line of said SE¼ SE¼ to the SWly. line of the Grand Canal right of way; Thence S.50°54'E. 228.38 Ft. and S.48°01'E. 393.12 Ft. and S.42°36'E. 495.27 Ft along said Grand Canal right of way line to the North line of Indian School Road; Thence S.89°46'W. 804.70 Ft along the North line of said Indian School Road which is parallel to and 40 Ft. North of the South line of said SE¼ SE¼; to the place of beginning.

DIN 60177

1-17-30