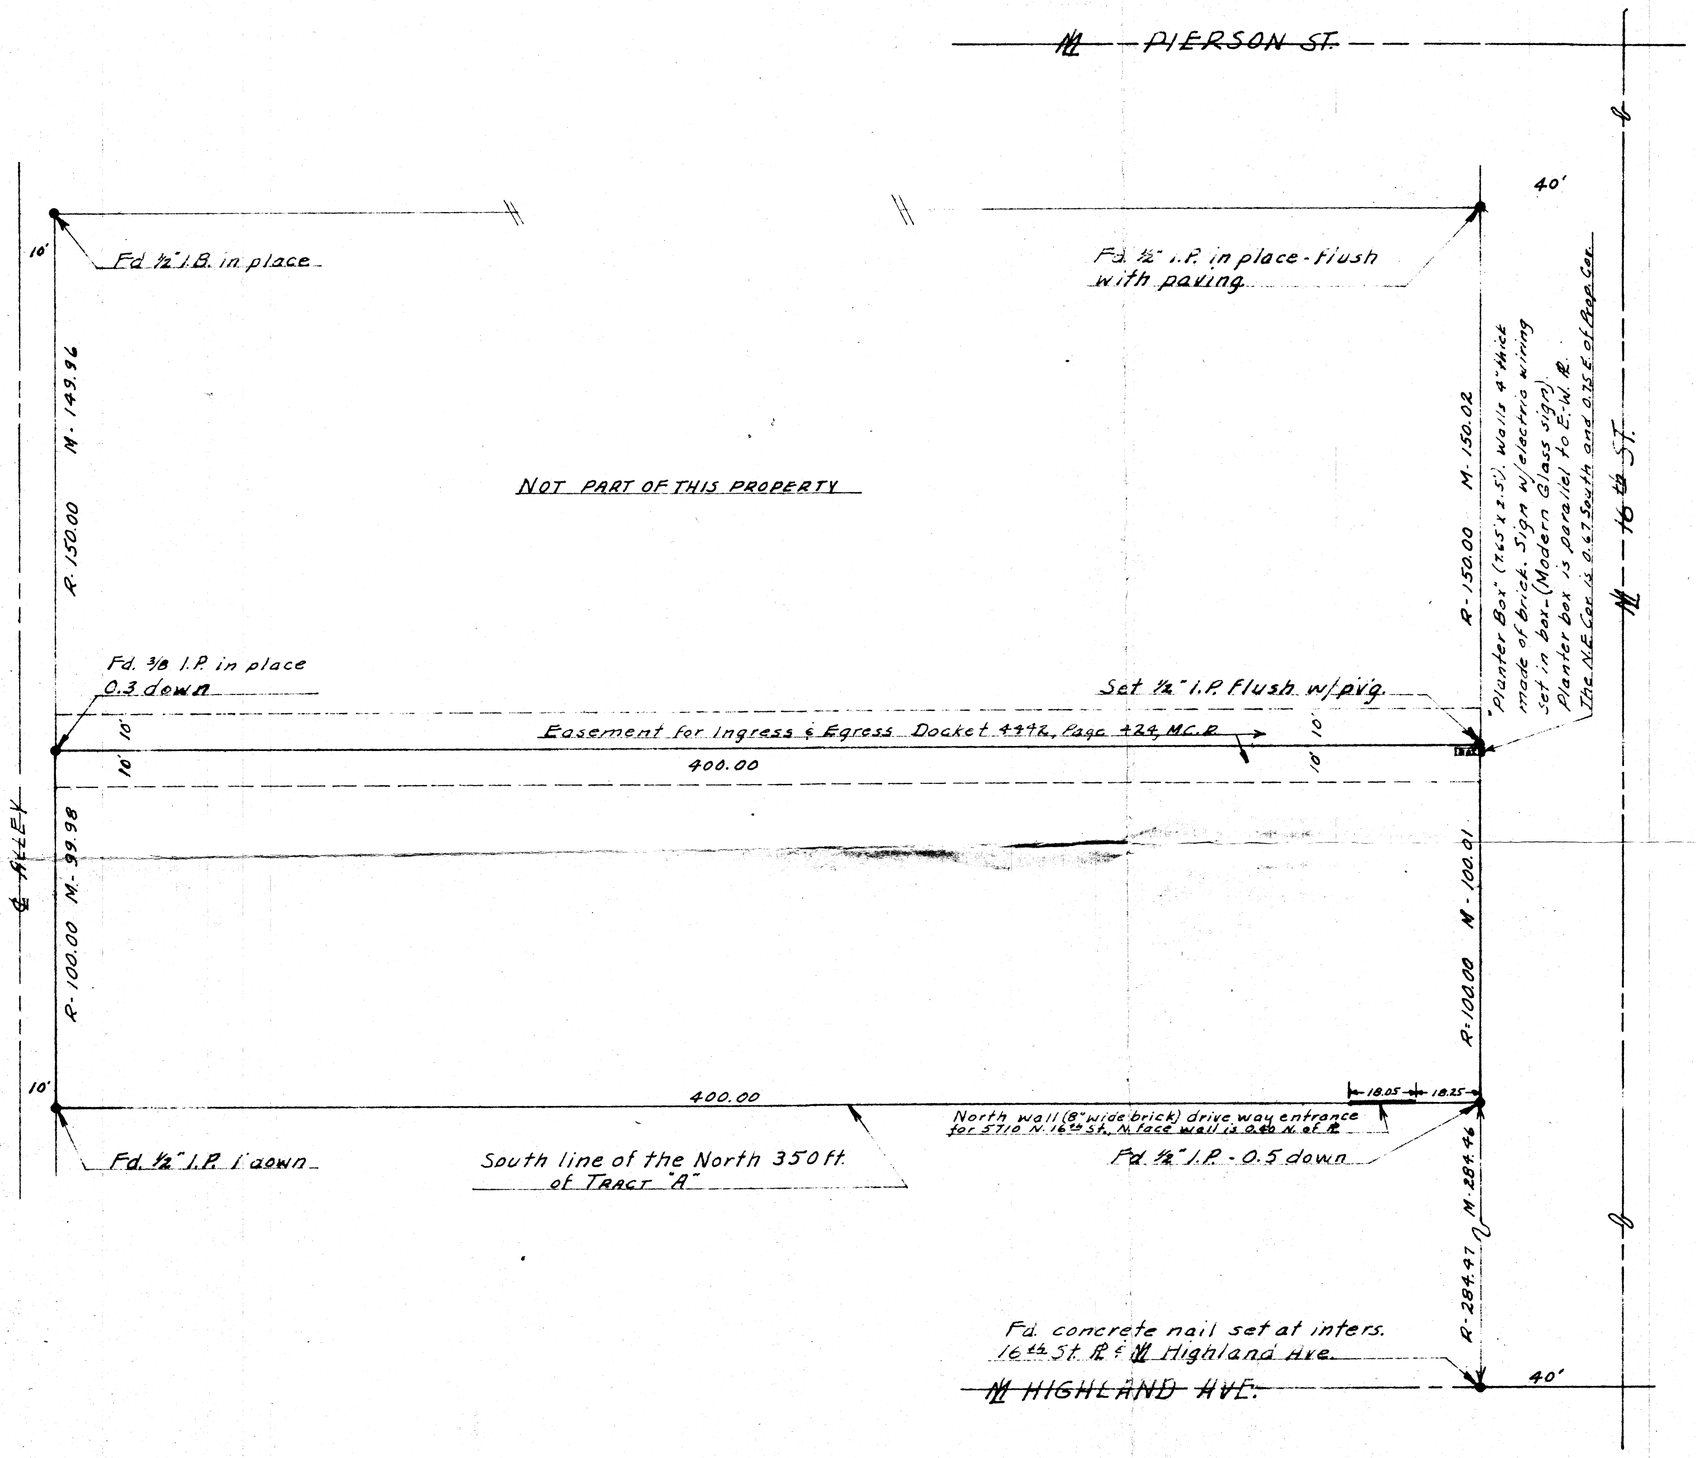

N

Scale 1" = 30'

REPORT OF SURVEY

OF

The South 100.00' of the North 350.00' of Tract "A" of MOSSELE PLACE - A SUBDIVISION as recorded in Book of Maps 62 on Page 22, M.C.R., Arizona.

FOR

MR. BRUCE R. MILES

CULLIGAN SOFT WATER SERVICE
817 N. 7th Ave., Phoenix 7, Arizona

LEGEND:

- ● Corners found this survey
- ○ Corners set this survey

CERTIFICATION:

This will certify that the survey shown hereon was done by me during April, 1963; together with information obtained in the field in March, 1959.

Eugene V. Skelly

REGISTERED LAND SURVEYOR ARIZONA

Survey No. L-63-315

BY

ARIZONA SURVEYING SERVICE

PHOENIX ARIZONA

DIN 60179