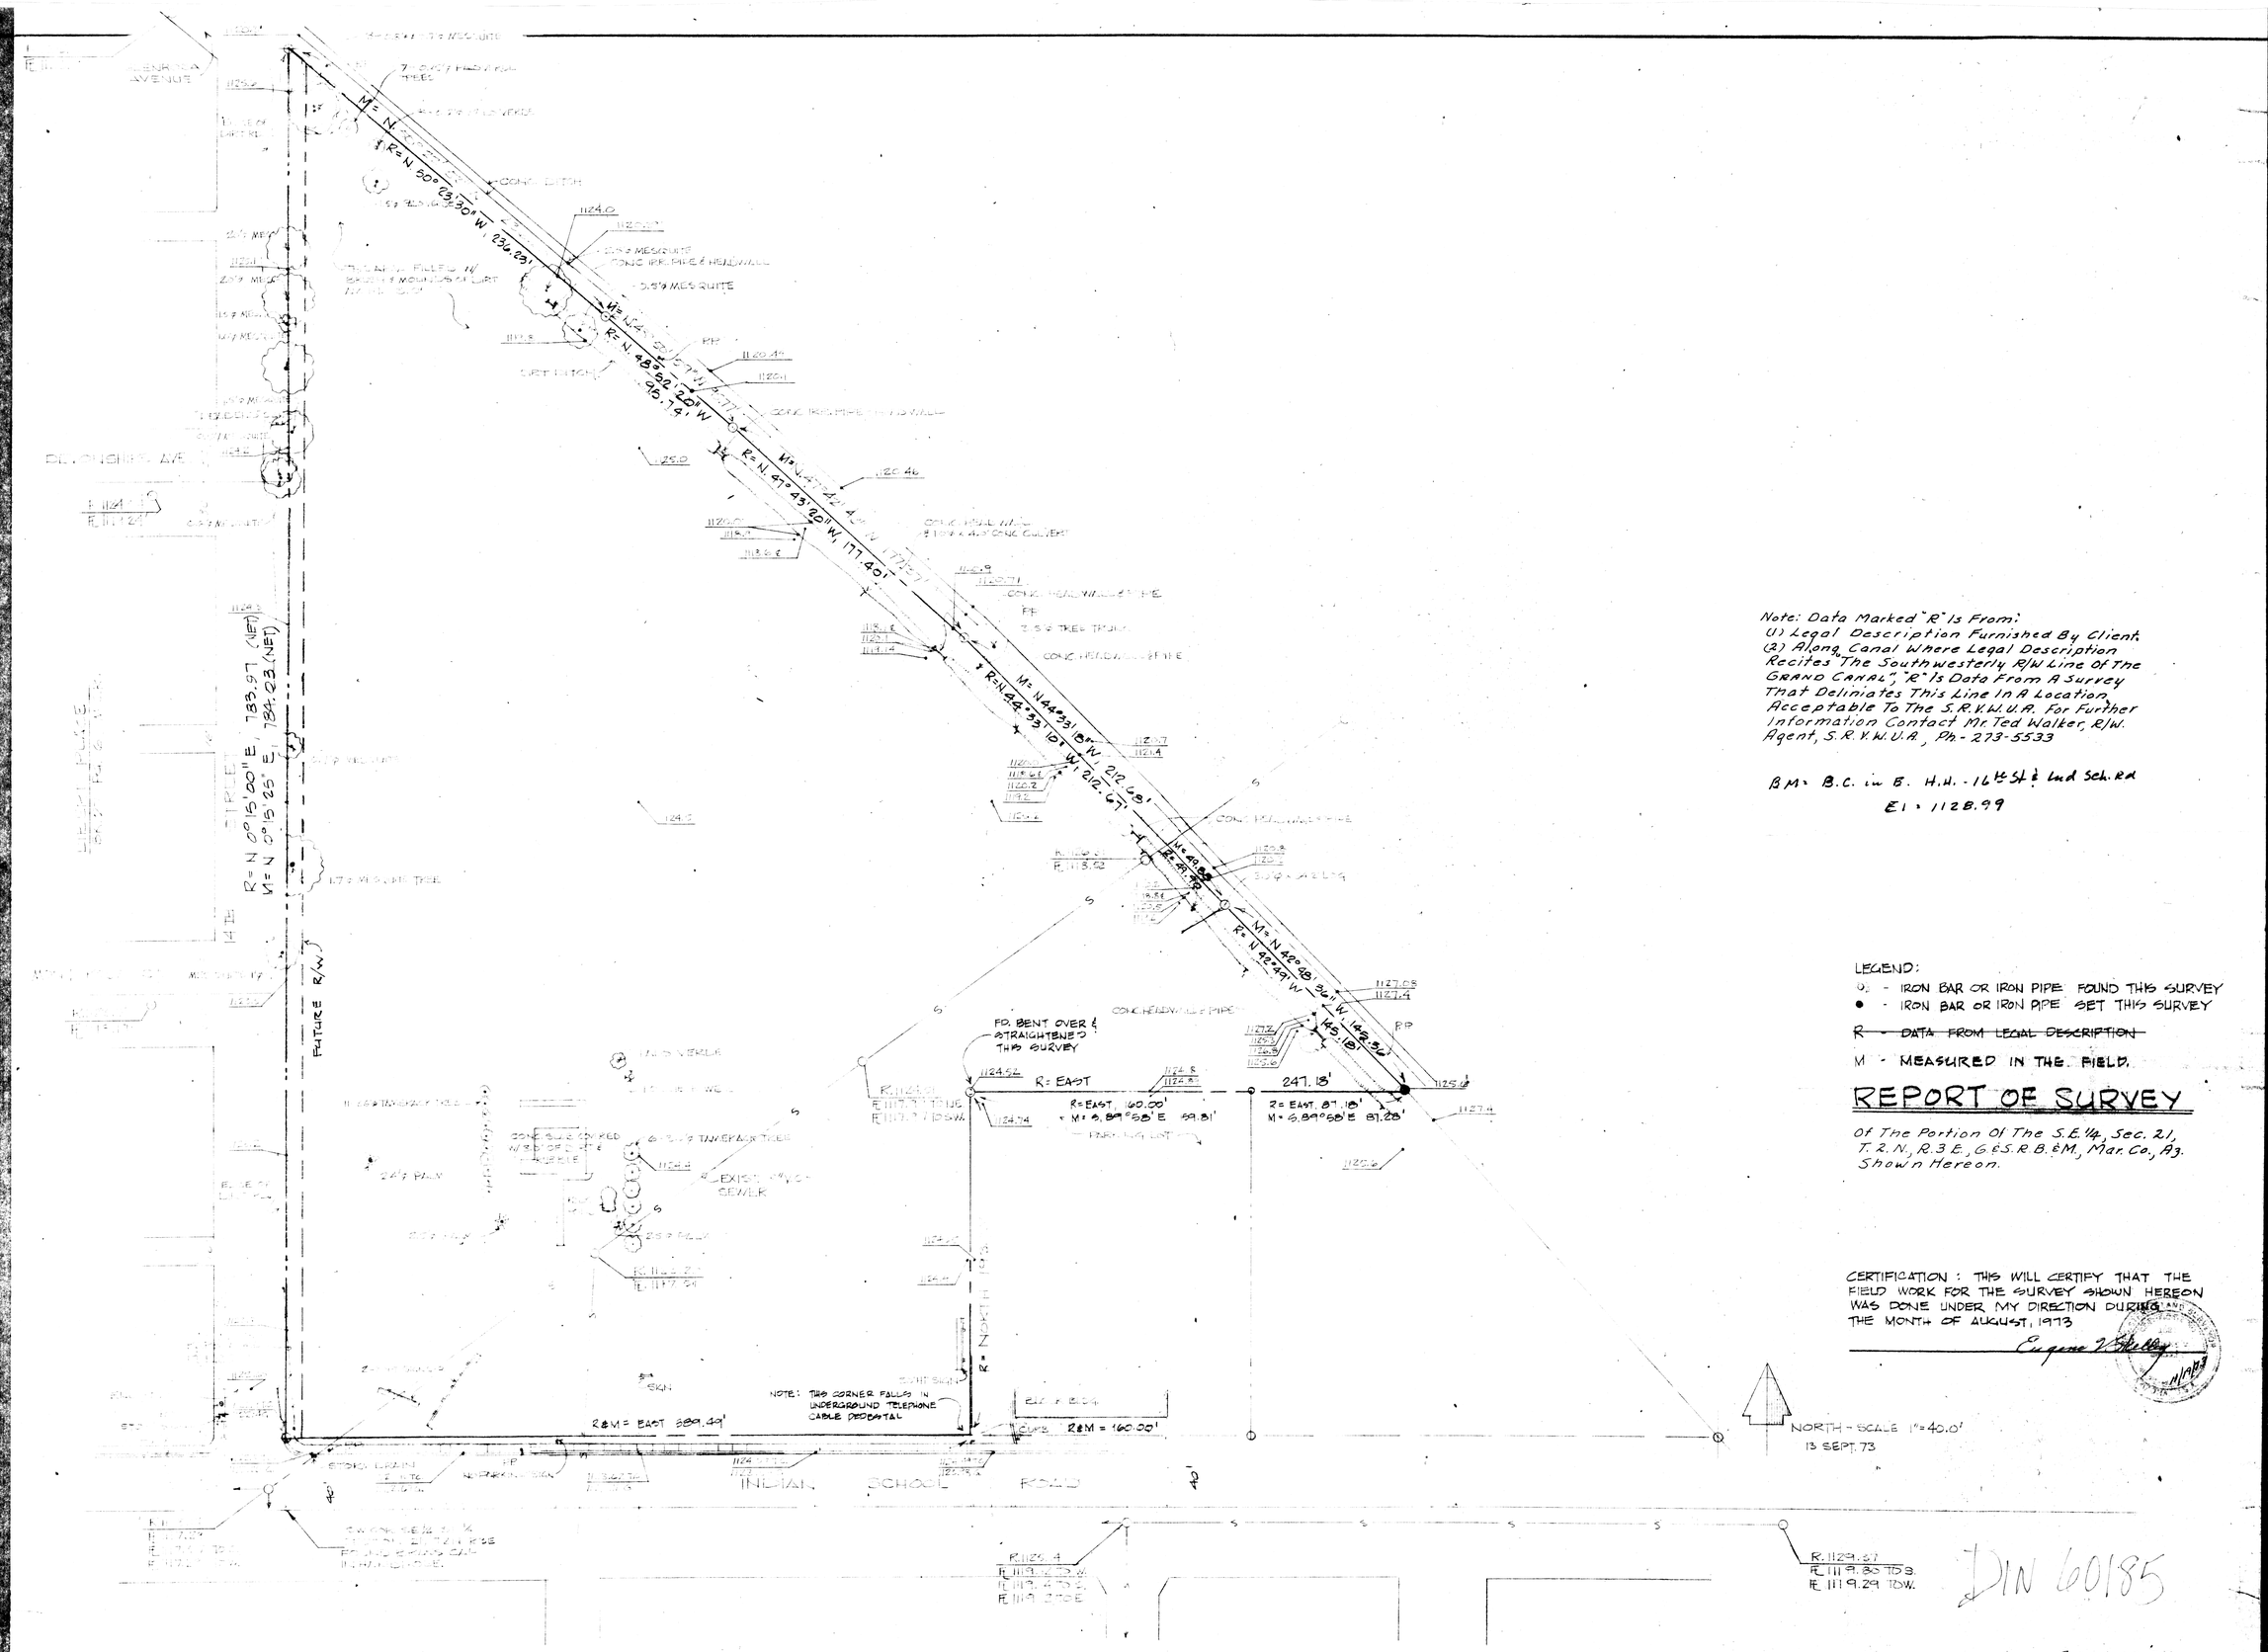

Note: Data Marked "R" Is From:
(1) Legal Description Furnished By Client.
(2) Along Canal Where Legal Description Recites "The Southwesterly R/W Line Of The Grand Canal", "R" Is Data From A Survey That Deliniates This Line In A Location Acceptable To The S.R.V.W.U.A. For Further Information Contact Mr. Ted Walker, R/W Agent, S.R.V.W.U.A., Ph - 273-5533

BM: B.C. in B. H.H. - 16th St & Ind Sch. Rd
El: 1128.99

LEGEND:
O - IRON BAR OR IRON PIPE FOUND THIS SURVEY
● - IRON BAR OR IRON PIPE SET THIS SURVEY
~~R - DATA FROM LEGAL DESCRIPTION~~
M - MEASURED IN THE FIELD.

REPORT OF SURVEY

Of The Portion Of The S.E. ¼, Sec. 21, T. 2 N., R. 3 E., G.&S.R.B.&M., Mar. Co., Ariz. Shown Hereon.

CERTIFICATION: THIS WILL CERTIFY THAT THE FIELD WORK FOR THE SURVEY SHOWN HEREON WAS DONE UNDER MY DIRECTION DURING THE MONTH OF AUGUST, 1973

Eugene F. Kelly

Rev. 1-10-75