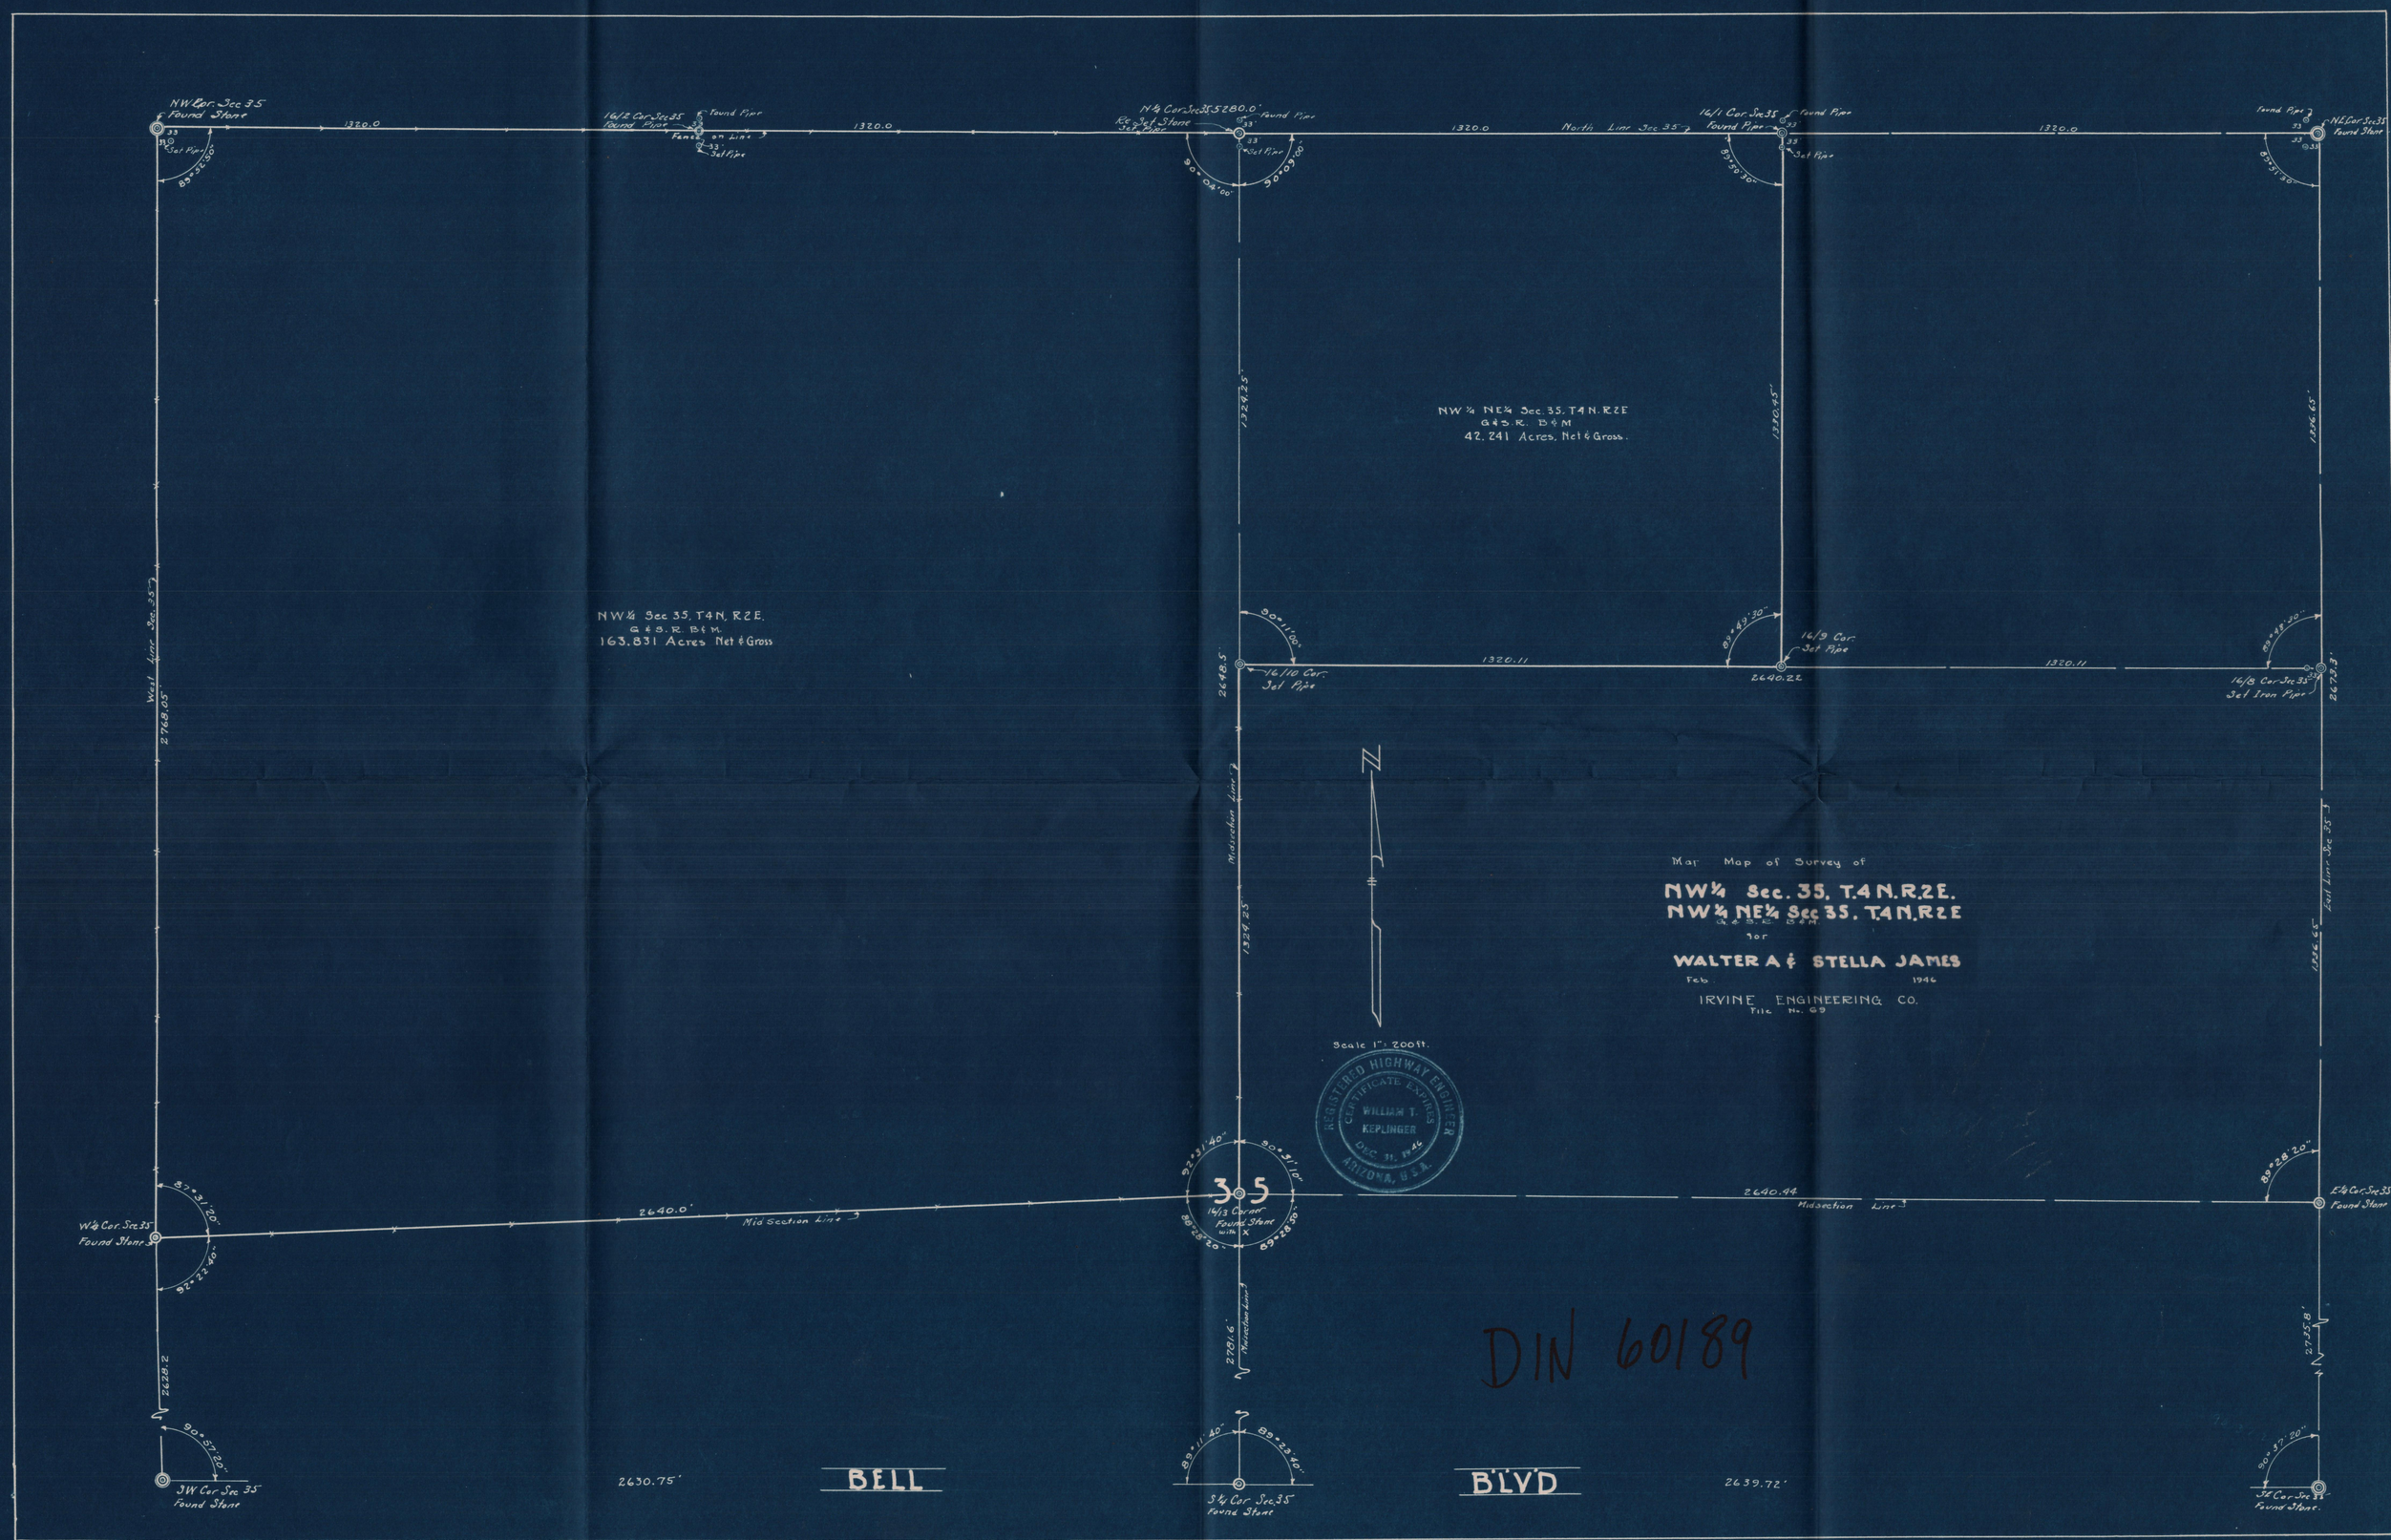

NW Cor. Sec 35 Found Stone
16/2 Cor Sec 35 Found Pipe
Found Pipe
Fence on Line
Set Pipe
N¼ Cor Sec 35 5280.0'
Re Set Stone
Set Pipe
Found Pipe
North Line Sec 35
16/1 Cor Sec 35 Found Pipe
Found Pipe
Set Pipe
NE Cor Sec 35 Found Stone
1320.0
1320.0
1320.0
1320.0
NW¼ NE¼ Sec. 35, T4N. R2E
G & S. R. B & M
42.241 Acres, Net & Gross.
NW¼ Sec 35, T4N, R2E.
G & S. R. B & M.
163.831 Acres Net & Gross
West Line Sec. 35
2768.05'
1324.25'
1330.45'
1336.65'
16/10 Cor. Set Pipe
16/9 Cor. Set Pipe
16/8 Cor Sec 35 Set Iron Pipe
1320.11
1320.11
2648.5'
2640.22'
2673.3'
Midsection Line
East Line Sec 35
Map Map of Survey of
NW¼ Sec. 35, T.4N.R.2E.
NW¼ NE¼ Sec 35, T.4N.R2E
G. & S. R. B & M.
for
WALTER A & STELLA JAMES
Feb 1946
IRVINE ENGINEERING CO.
File No. 69
Scale 1" = 200 ft.
REGISTERED HIGHWAY ENGINEER
CERTIFICATE EXPIRES
WILLIAM T. KEPLINGER
DEC. 31, 1946
ARIZONA, U.S.A.
W¼ Cor. Sec 35 Found Stone
2640.0'
Mid Section Line
16/13 Corner Found Stone with X
2640.44
Midsection Line
E¼ Cor. Sec 35 Found Stone
2628.2
2781.6'
2735.8'
SW Cor Sec 35 Found Stone
2630.75'
BELL
S¼ Cor Sec 35 Found Stone
BLVD
2639.72'
SE Cor Sec 35 Found Stone

DIN 60189