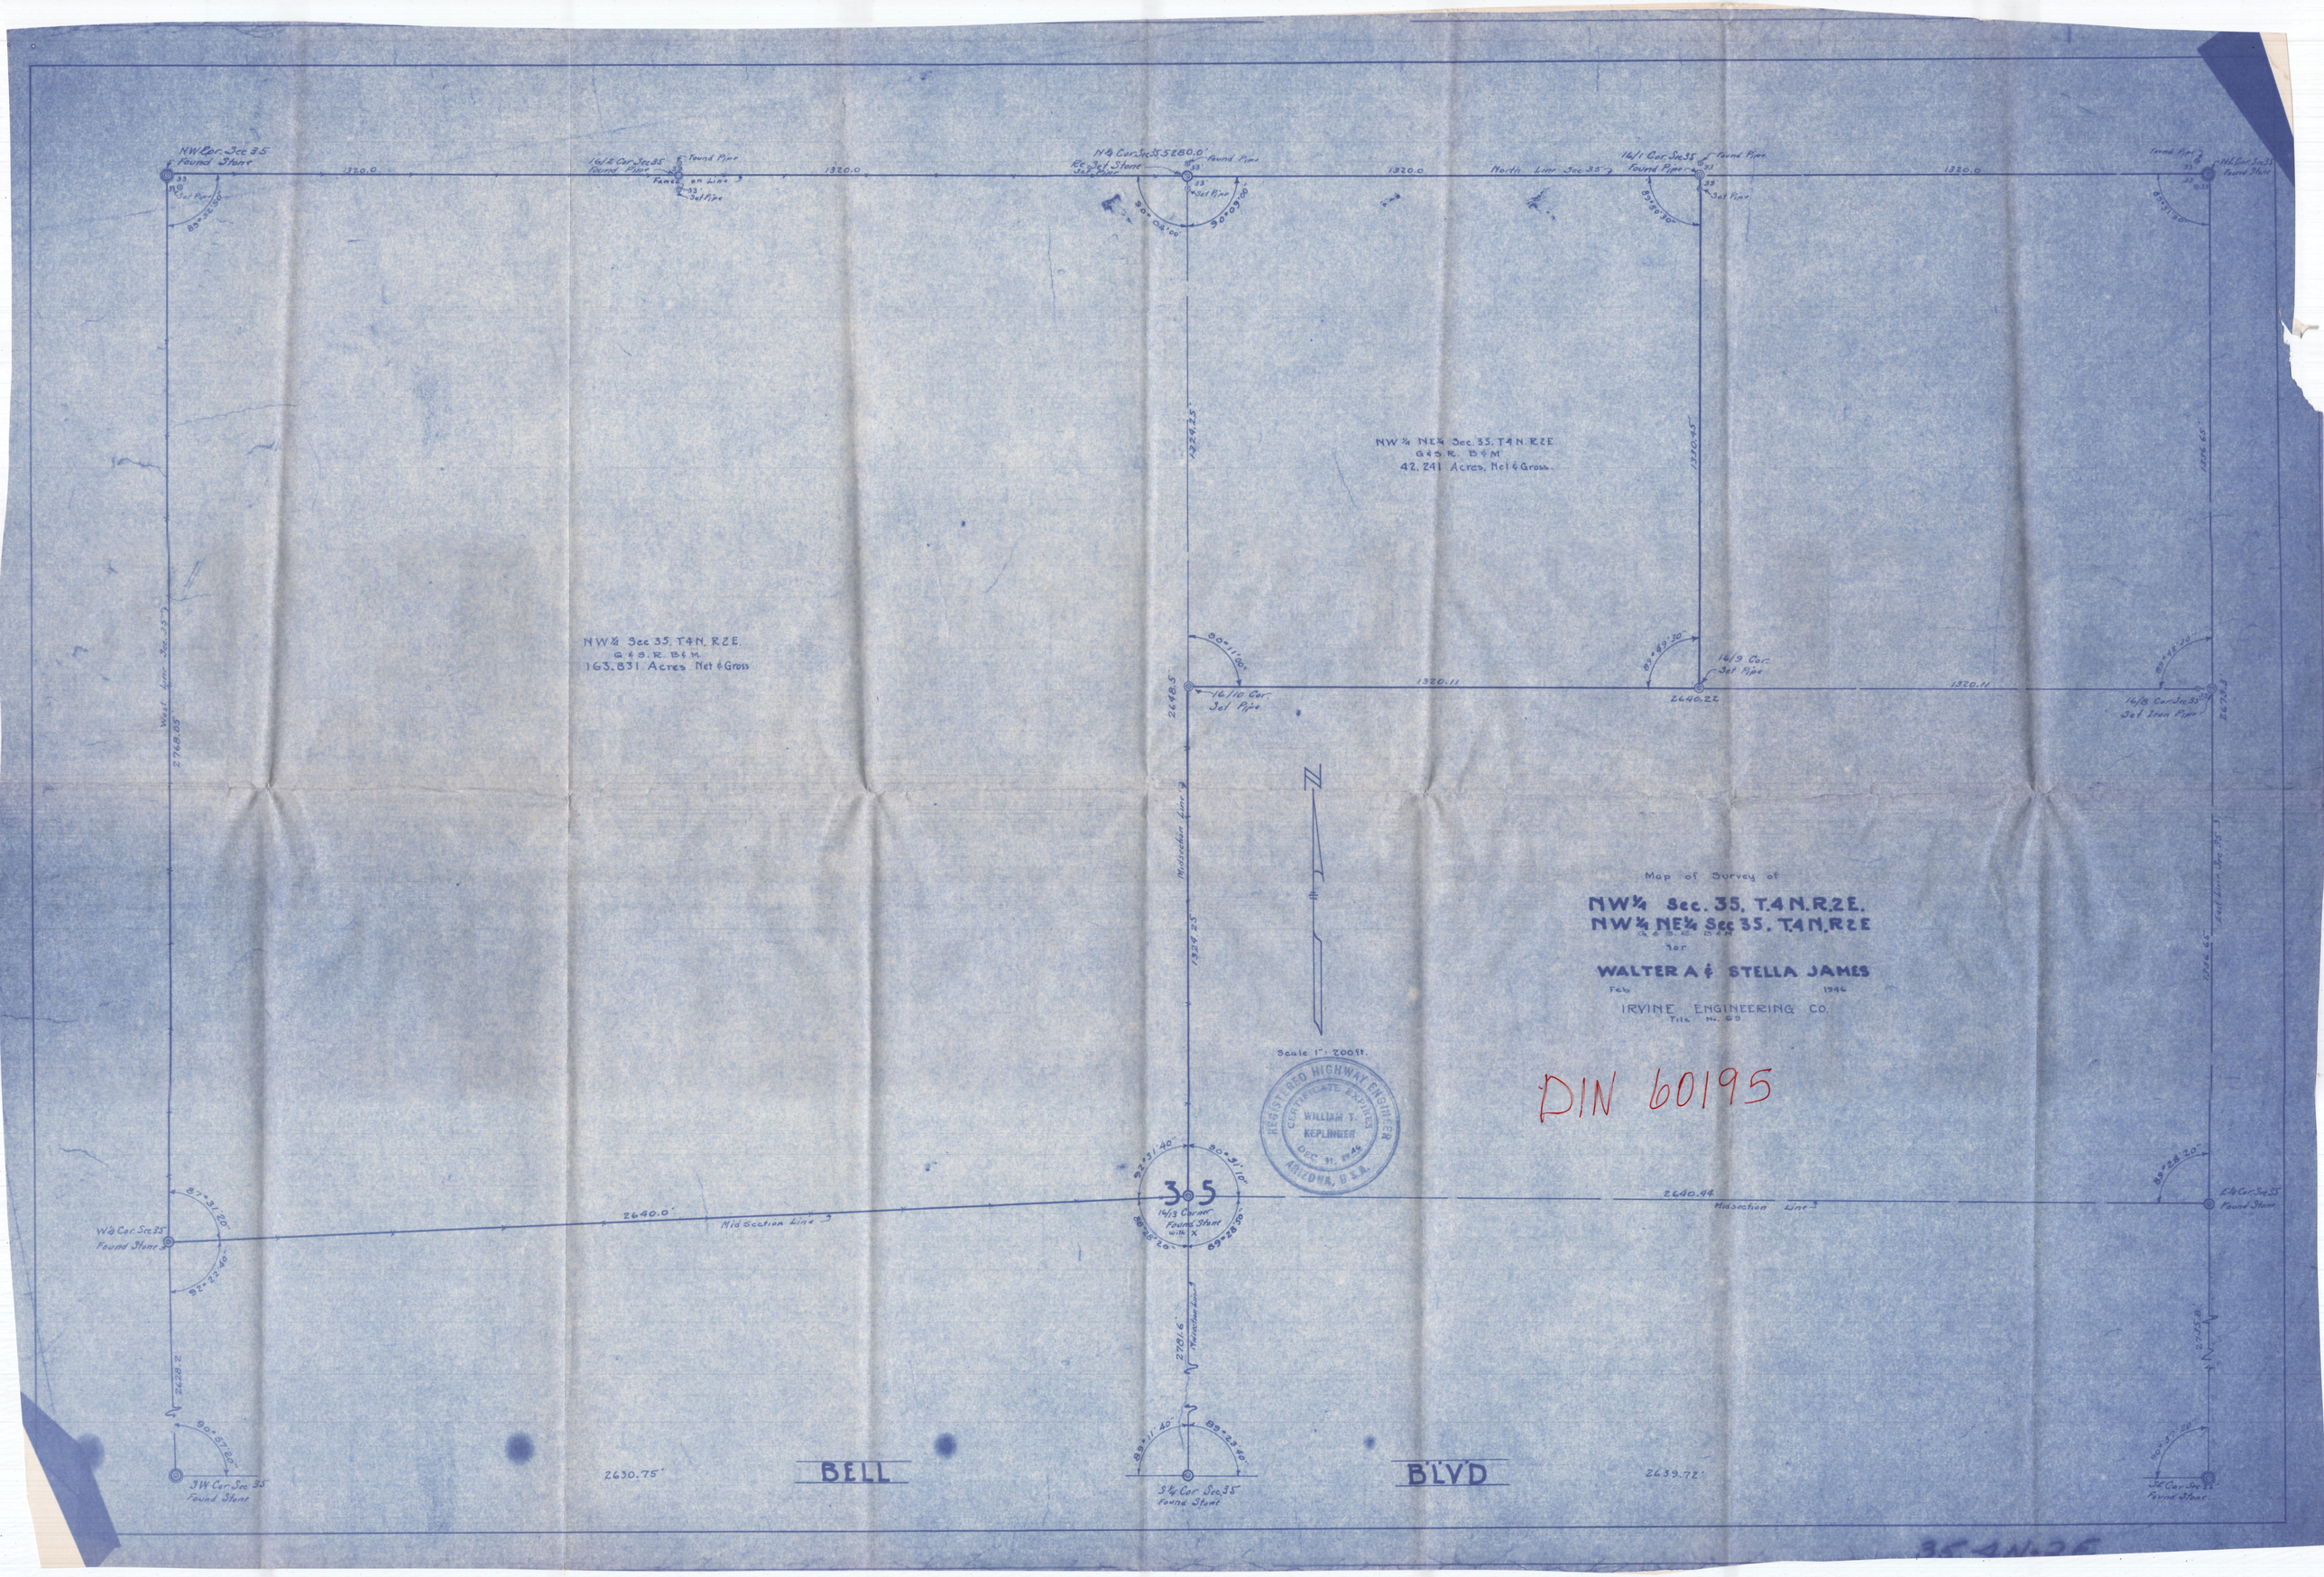

NW Cor. Sec 35 Found Stone
16/2 Cor. Sec 35 Found Pipe
Found Pipe
Fence on Line
Set Pipe
1320.0
N¼ Cor. Sec 35 5280.0'
Re Set Stone
Set Pipe
Found Pipe
North Line Sec 35
16/1 Cor. Sec 35 Found Pipe
Found Pipe
Set Pipe
NE Cor. Sec 35 Found Stone
NW ¼ NE¼ Sec. 35. T4N. R2E
G&S.R. B&M
42.241 Acres, Net & Gross.
NW¼ Sec 35. T4N. R2E.
G&S.R. B&M.
163.831 Acres Net & Gross
West Line Sec 35
2768.05
1324.25
1330.45
1336.65
16/10 Cor. Set Pipe
16/9 Cor. Set Pipe
16/8 Cor. Sec 35 Set Iron Pipe
1320.11
2640.22
2648.5
Midsection Line
Map of Survey of
NW¼ Sec. 35. T.4N.R.2E.
NW¼ NE¼ Sec 35. T.4N.R2E
G&S.R. B&M
for
WALTER A & STELLA JAMES
Feb 1946
IRVINE ENGINEERING CO.
File No. 69
Scale 1" = 200 ft.
REGISTERED HIGHWAY ENGINEER
CERTIFICATE EXPIRES
WILLIAM T. KEPLINGER
DEC. 31, 1946
ARIZONA, U.S.A.
DIN 60195
W¼ Cor. Sec 35 Found Stone
2640.0'
Mid Section Line
35
16/13 Corner Found Stone with X
2640.44
Midsection Line
E¼ Cor. Sec 35 Found Stone
2628.2
2781.6
2630.75'
BELL
BLVD
2639.72'
SW Cor. Sec 35 Found Stone
S¼ Cor. Sec 35 Found Stone
SE Cor. Sec 35 Found Stone