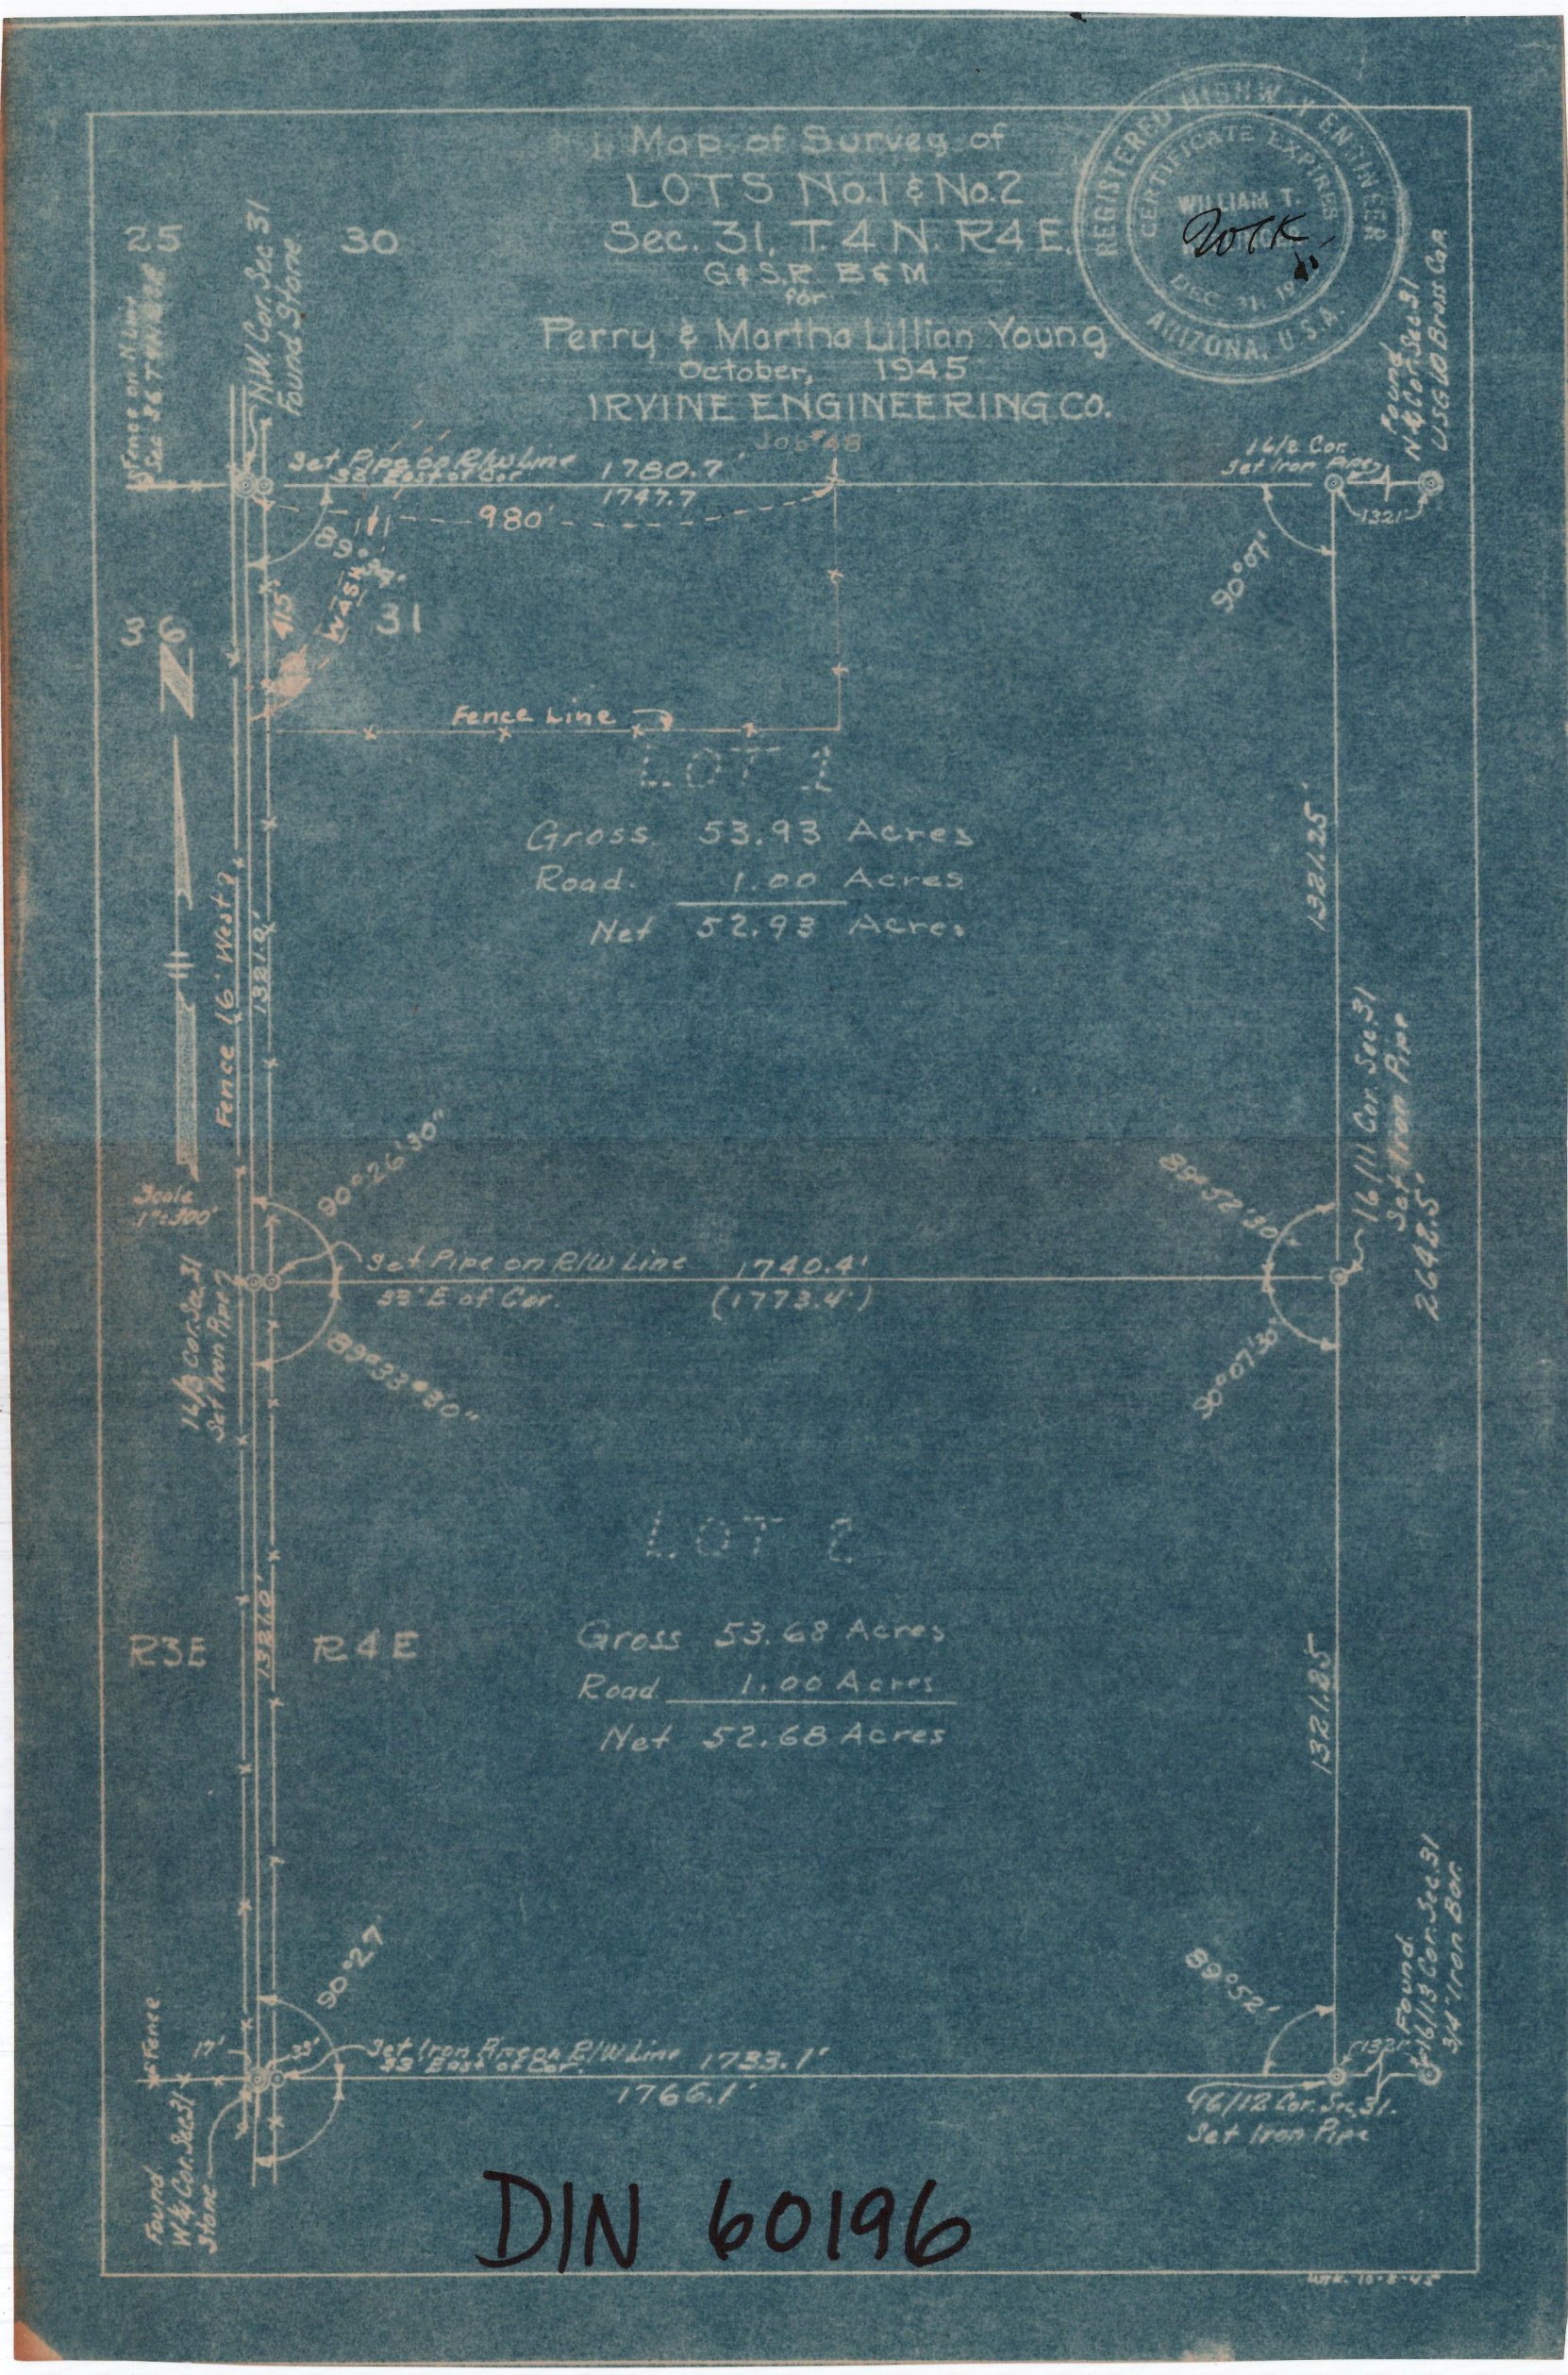
Map of Survey of
LOTS No.1 & No.2
Sec. 31, T.4 N. R4 E.
G&S.R. B&M
for
Perry & Martha Lillian Young
October, 1945
IRVINE ENGINEERING CO.
REGISTERED HIGHWAY ENGINEER
CERTIFICATE EXPIRES
WILLIAM T.
DEC. 31, 1945
ARIZONA, U.S.A.
25
30
36
31
N.W. Cor. Sec. 31 Found Stone
Set Pipe on R/W Line 33' East of Cor.
1780.7'
1747.7
980'
89°34'
415'
WASH
Fence Line
LOT 1
Gross 53.93 Acres
Road 1.00 Acres
Net 52.93 Acres
Fence 16' West
1321.0'
Scale 1"=300'
90°26'30"
Set Pipe on R/W Line 33' E of Cor.
1740.4'
(1773.4')
89°33'30"
16/13 Cor. Sec. 31 Set Iron Pipe
16/2 Cor. Set Iron Pipe
Found N¼ Cor. Sec. 31 USGLO Brass Cap
1321'
90°07'
1321.25'
89°52'30"
16/11 Cor. Sec. 31 Set Iron Pipe
2642.5'
90°07'30"
LOT 2
Gross 53.68 Acres
Road 1.00 Acres
Net 52.68 Acres
R3E
R4E
1321.0'
1321.25'
90°27'
89°52'
Fence
17'
33'
Set Iron Pipe on R/W Line 33' East of Cor.
1733.1'
1766.1'
Found W¼ Cor. Sec. 31 Stone
16/12 Cor. Sec. 31. Set Iron Pipe
Found 16/13 Cor. Sec. 31 3/4" Iron Bar
1321'

DIN 60196