JAMIESON-ESTATES

A SUBDIVISION OF THE

N ½ W ½

OF LOT ONE OF SECTION 30

T3N R4E

G & S.R.B. &M.

MARICOPA COUNTY, ARIZONA

NOTE: NO PART OF PORTION OF ... A DEDICATION TO THE PUBLIC ... DESCRIBED.

KNOW ALL MEN BY THESE PRESENTS, ...

WHEREAS THE FIDELITY ... KATHRYN M. REED OWNER ... T3N, R4E, G & S.R.B. & M. ... DESCRIBED LAND:

NOW, THEREFORE, FIDELITY ... KATHRYN M. REED HAVE ... UNDER THE NAME OF JAMIESON ... FOR THE PLAT OF SAID LAND ... THE LOTS AND ... ESTATES, AND GIVES ... EACH OF THEM, AND THAT ... SUCH PRIVATE ROADWAYS ... PLAT, BUT ... EMPLOYEES, AND ... OWNERS SHALL HAVE ...

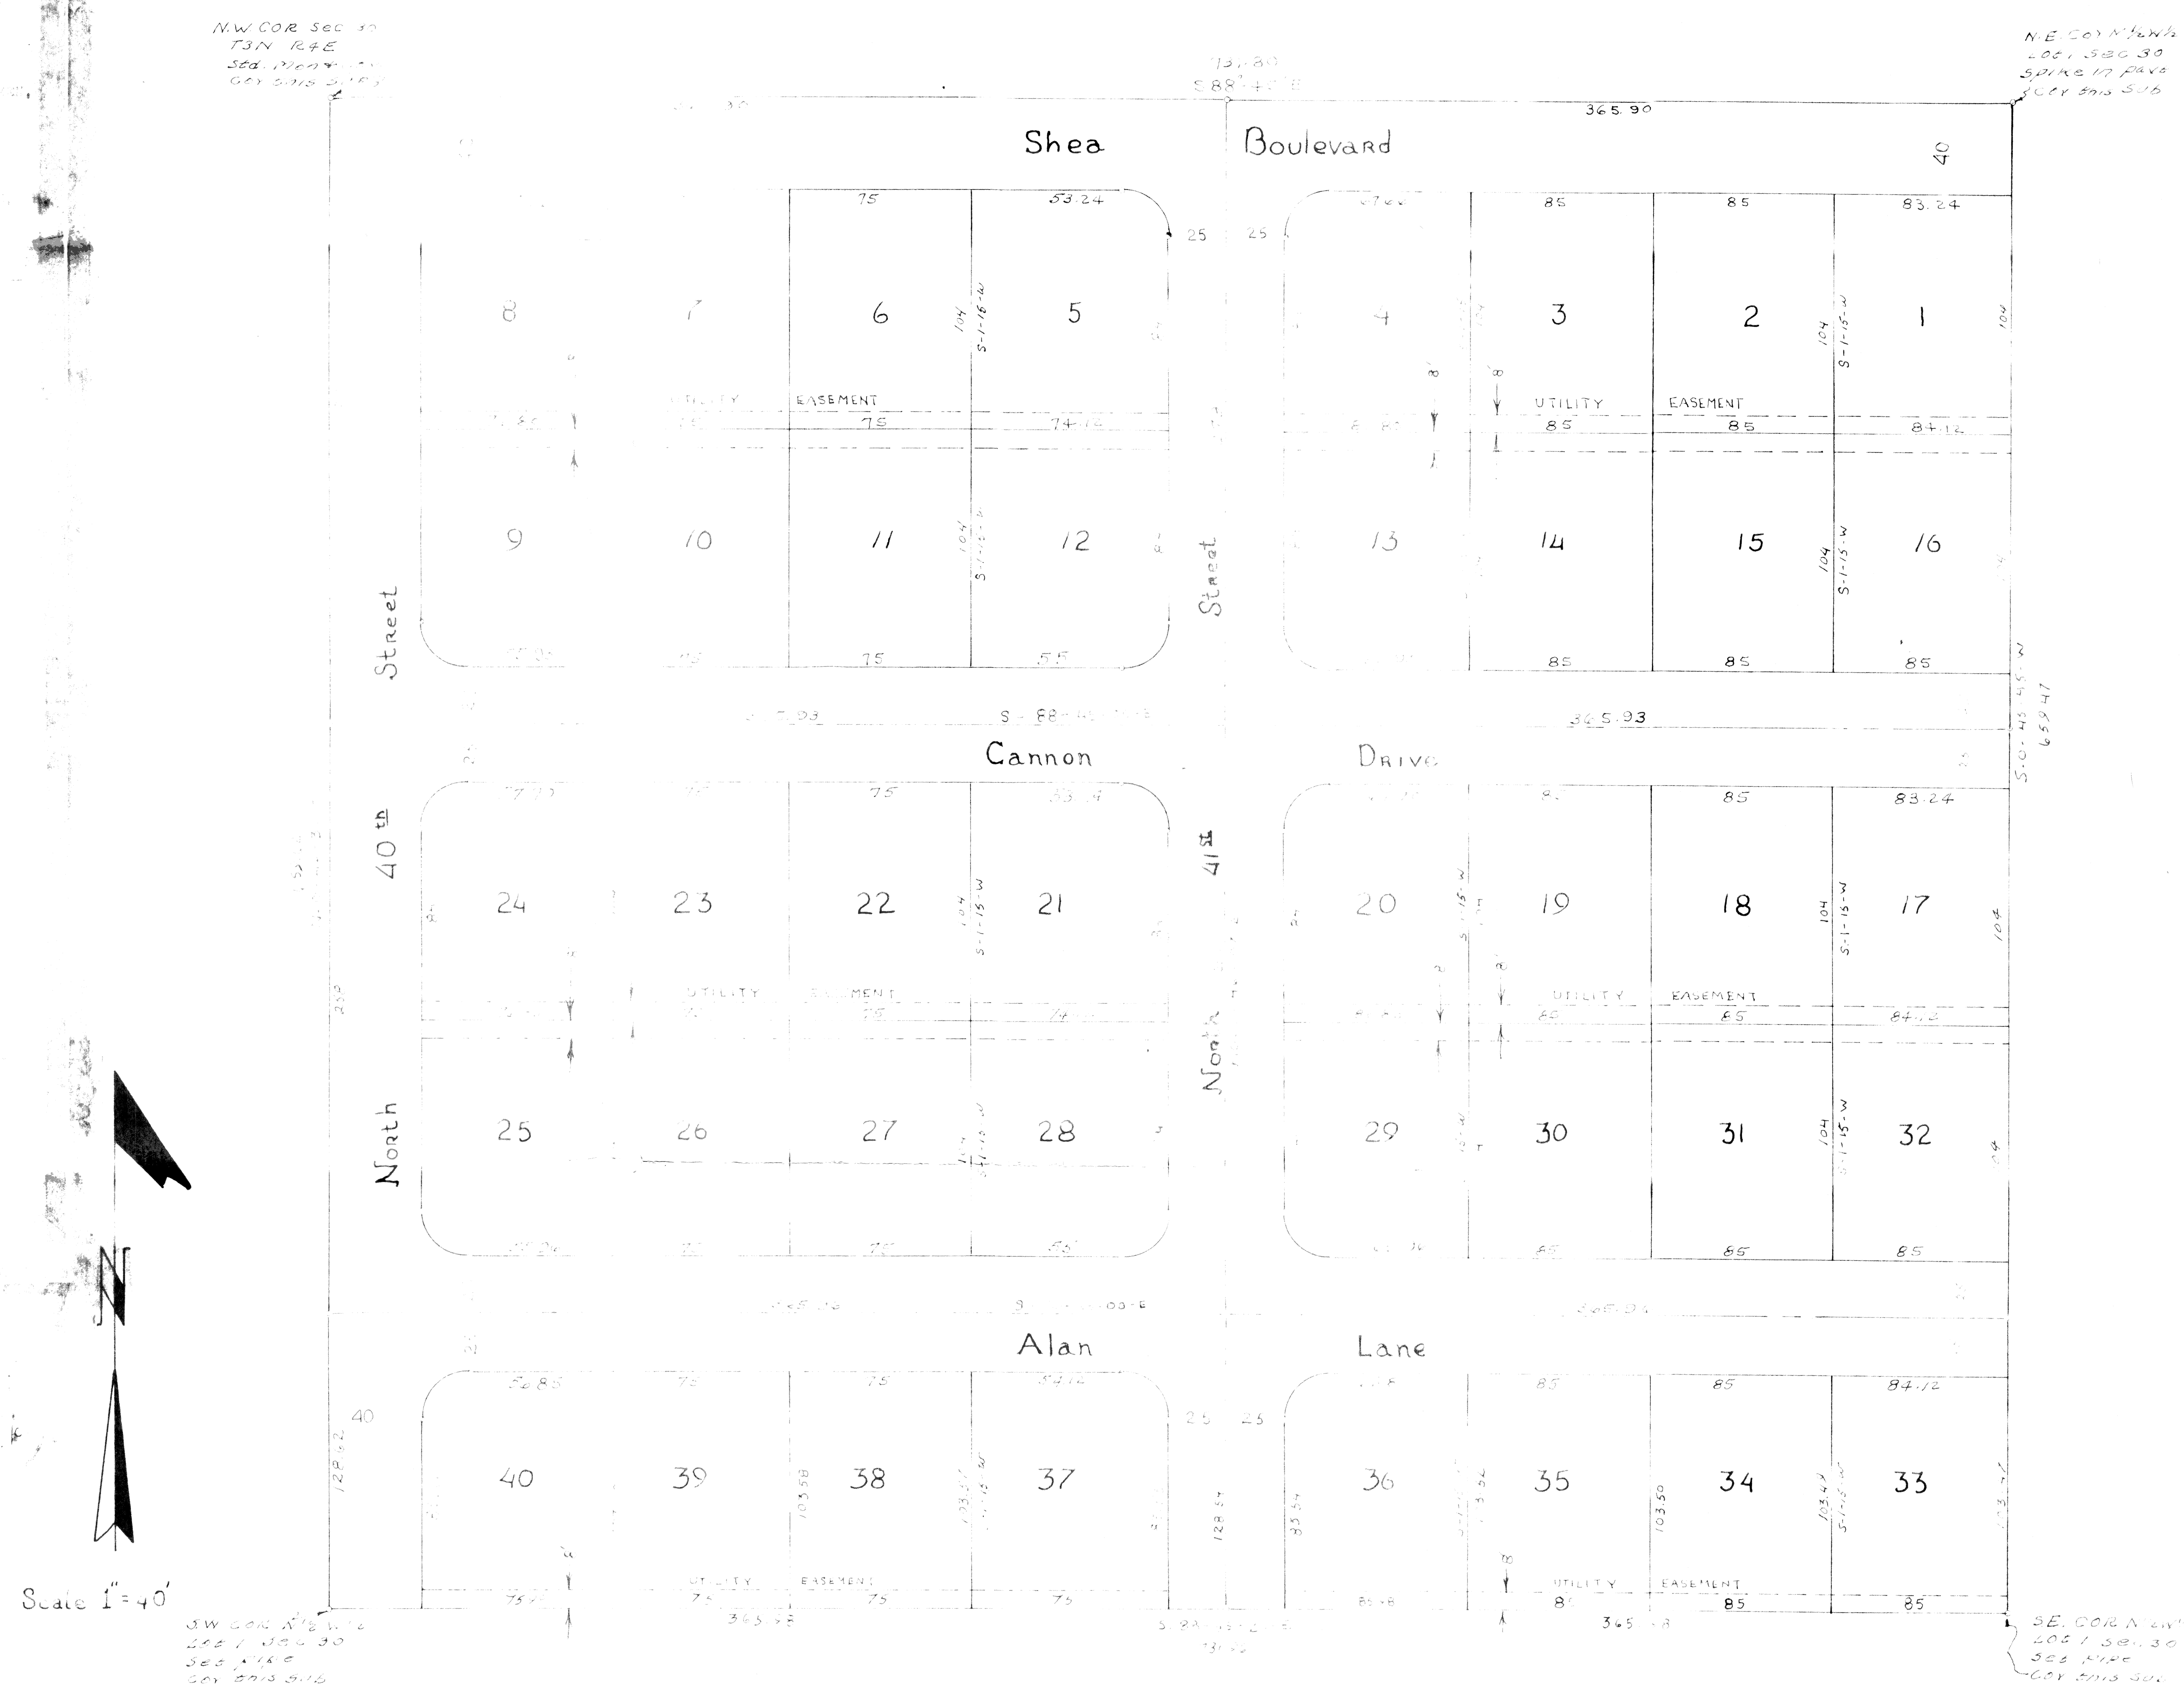

CERTIFICATE OF SURVEY

THIS IS TO CERTIFY THAT THE SURVEY AND SUBDIVISION OF THE PREMISES AS DESCRIBED AND PLATTED HEREON WAS MADE UNDER MY DIRECTION BY WILLIAM JOHNSON DURING THE MONTH OF DECEMBER, 1959

W.T. KEPLINGER
REGISTERED PROFESSIONAL ENGINEER

DIN 60207

NOTE: ALL PROPERTY LINE RETURNS HAVE TWENTY FOOT TANGENTS WITH APPROPRIATE RADII

30 3N 4E