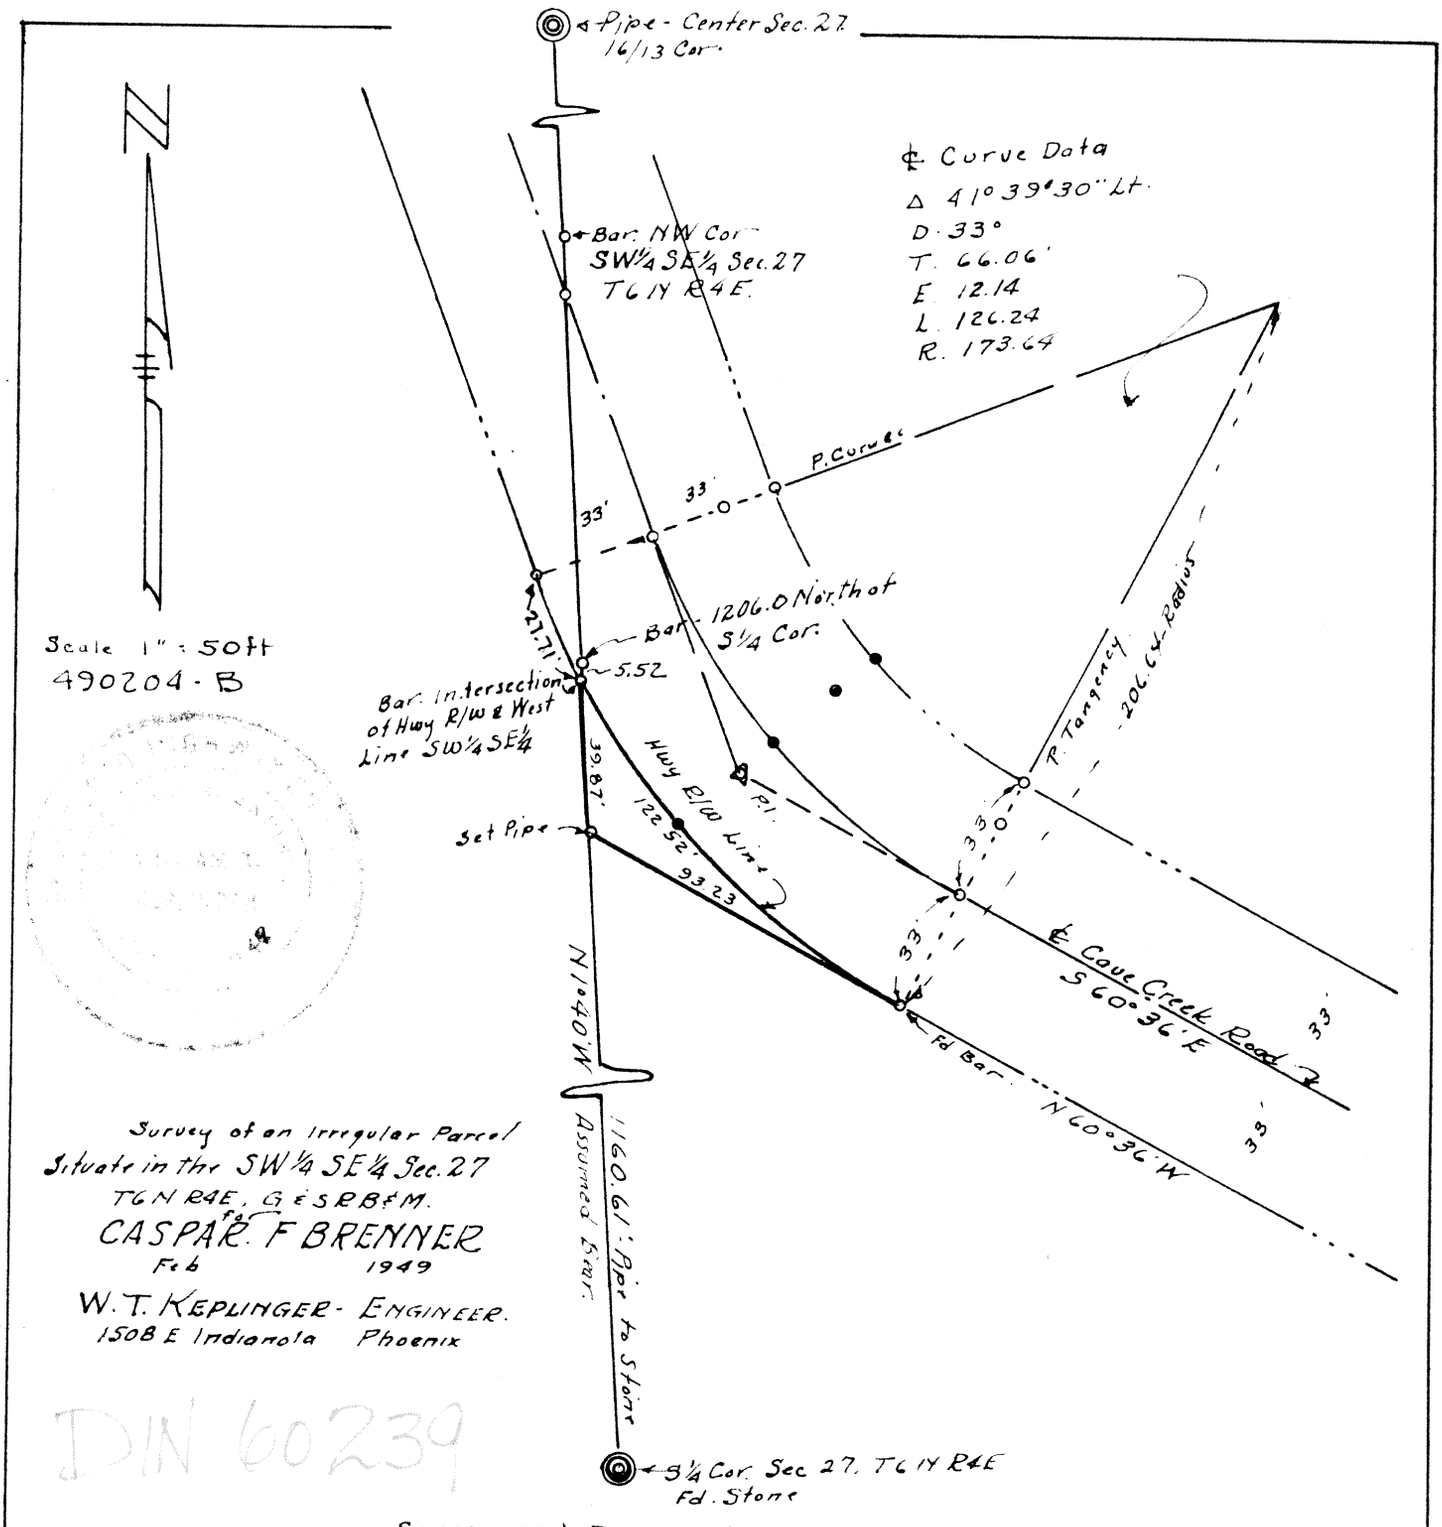

Survey of an Irregular Parcel
Situate in the SW¼ SE¼ Sec. 27
T6N R4E, G & S.R.B&M.
For
CASPAR F BRENNER
Feb 1949

W. T. KEPLINGER - ENGINEER.
1508 E Indianola Phoenix

DN 60239

Survey and Description of
A PORTION OF the SW¼ SE¼ SECTION 27, T6N. R4E.
G. & S.R.B&M. described as follows:

Begin at a point on the West Line of the SW¼ SE¼ Sec 27, T6N, R4E. G & S.R. B&M. North 1 degree 40 minutes West (Assumed Bearing) 1160.61 feet from the South ¼ Corner of said Sec. 27; thence North 1 degree 40 minutes West along said Line 39.87 feet to the point of intersection of said Line with the Southwesterly Right-of-Way Line of the Cave Creek Road at a Point 33 feet from the centerline of said Road and on a 206.64 ft. Radius Curve, concave Northeasterly; thence along the arc of said Right-of-Way Curve 122.52 feet to the Point of tangency; Thence North 60 degrees 36 minutes West on a line of the Right-of-Way Produced, 93.23 feet to the point of Beginning, comprising 915.95 square feet or 0.021 Acres.

for — Caspar F. Brenner.