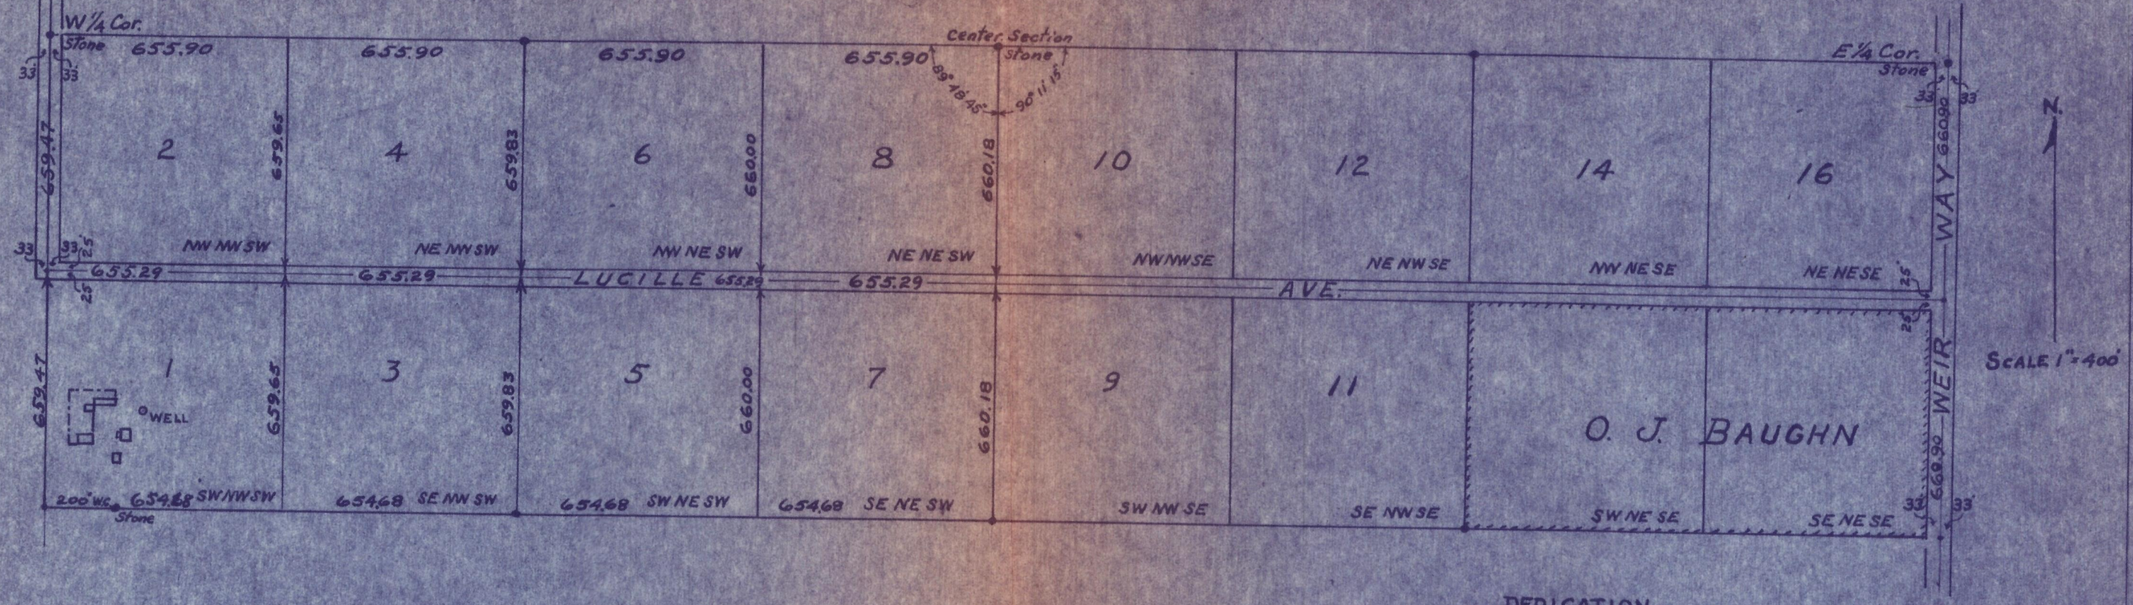

DEDICATION

KNOW ALL MEN BY THESE PRESENTS: That the undersigned, Wm. L. Keefer, owner of the N½ S½, except S½ NE¼ SE¼, of Section 1, T. 4 N, R. 1 E, Gila and Salt River Base and Meridian, has caused the above described property to be surveyed, subdivided and platted as shown hereon, which property shall hereafter be known as "Casa Verde Ranch", and that the plat as shown hereon sets forth the location, and gives the dimensions and numbers of each lot, and gives the names and widths of roadways as shown hereon, which said roadways are hereby dedicated to the use of the public. In witness whereof, I have hereunder set my hand and seal this day of March, 1932.

ACKNOWLEDGEMENT: STATE OF ARIZONA
COUNTY OF MARICOPA s.s. The foregoing instruments were acknowledged before me by Wm. L. Keefer and O.J. Baughn, respectively, for the purposes therein expressed.

My Comission Expires _____ Notary Public.

DEDICATION

Know all men by these presents: That the undersigned O.J. Baughn, owner of the S½ NE¼ SE¼, Sec. 1 T.4N, R.1E., Gila and Salt River Base and Meridian, hereby dedicates to the use of the public for roadway the N. 25 ft. of the foregoing described property. In witness whereof, I have hereunder set my hand and seal this day of March, 1932.

CASA VERDE RANCH

N.² S.², SECTION 1, T4N, R1E;
G. & S. R. B & M.
Survey & Map by ~~Wm. H. Bartlett~~
Dec. 1931.

DIN 60243