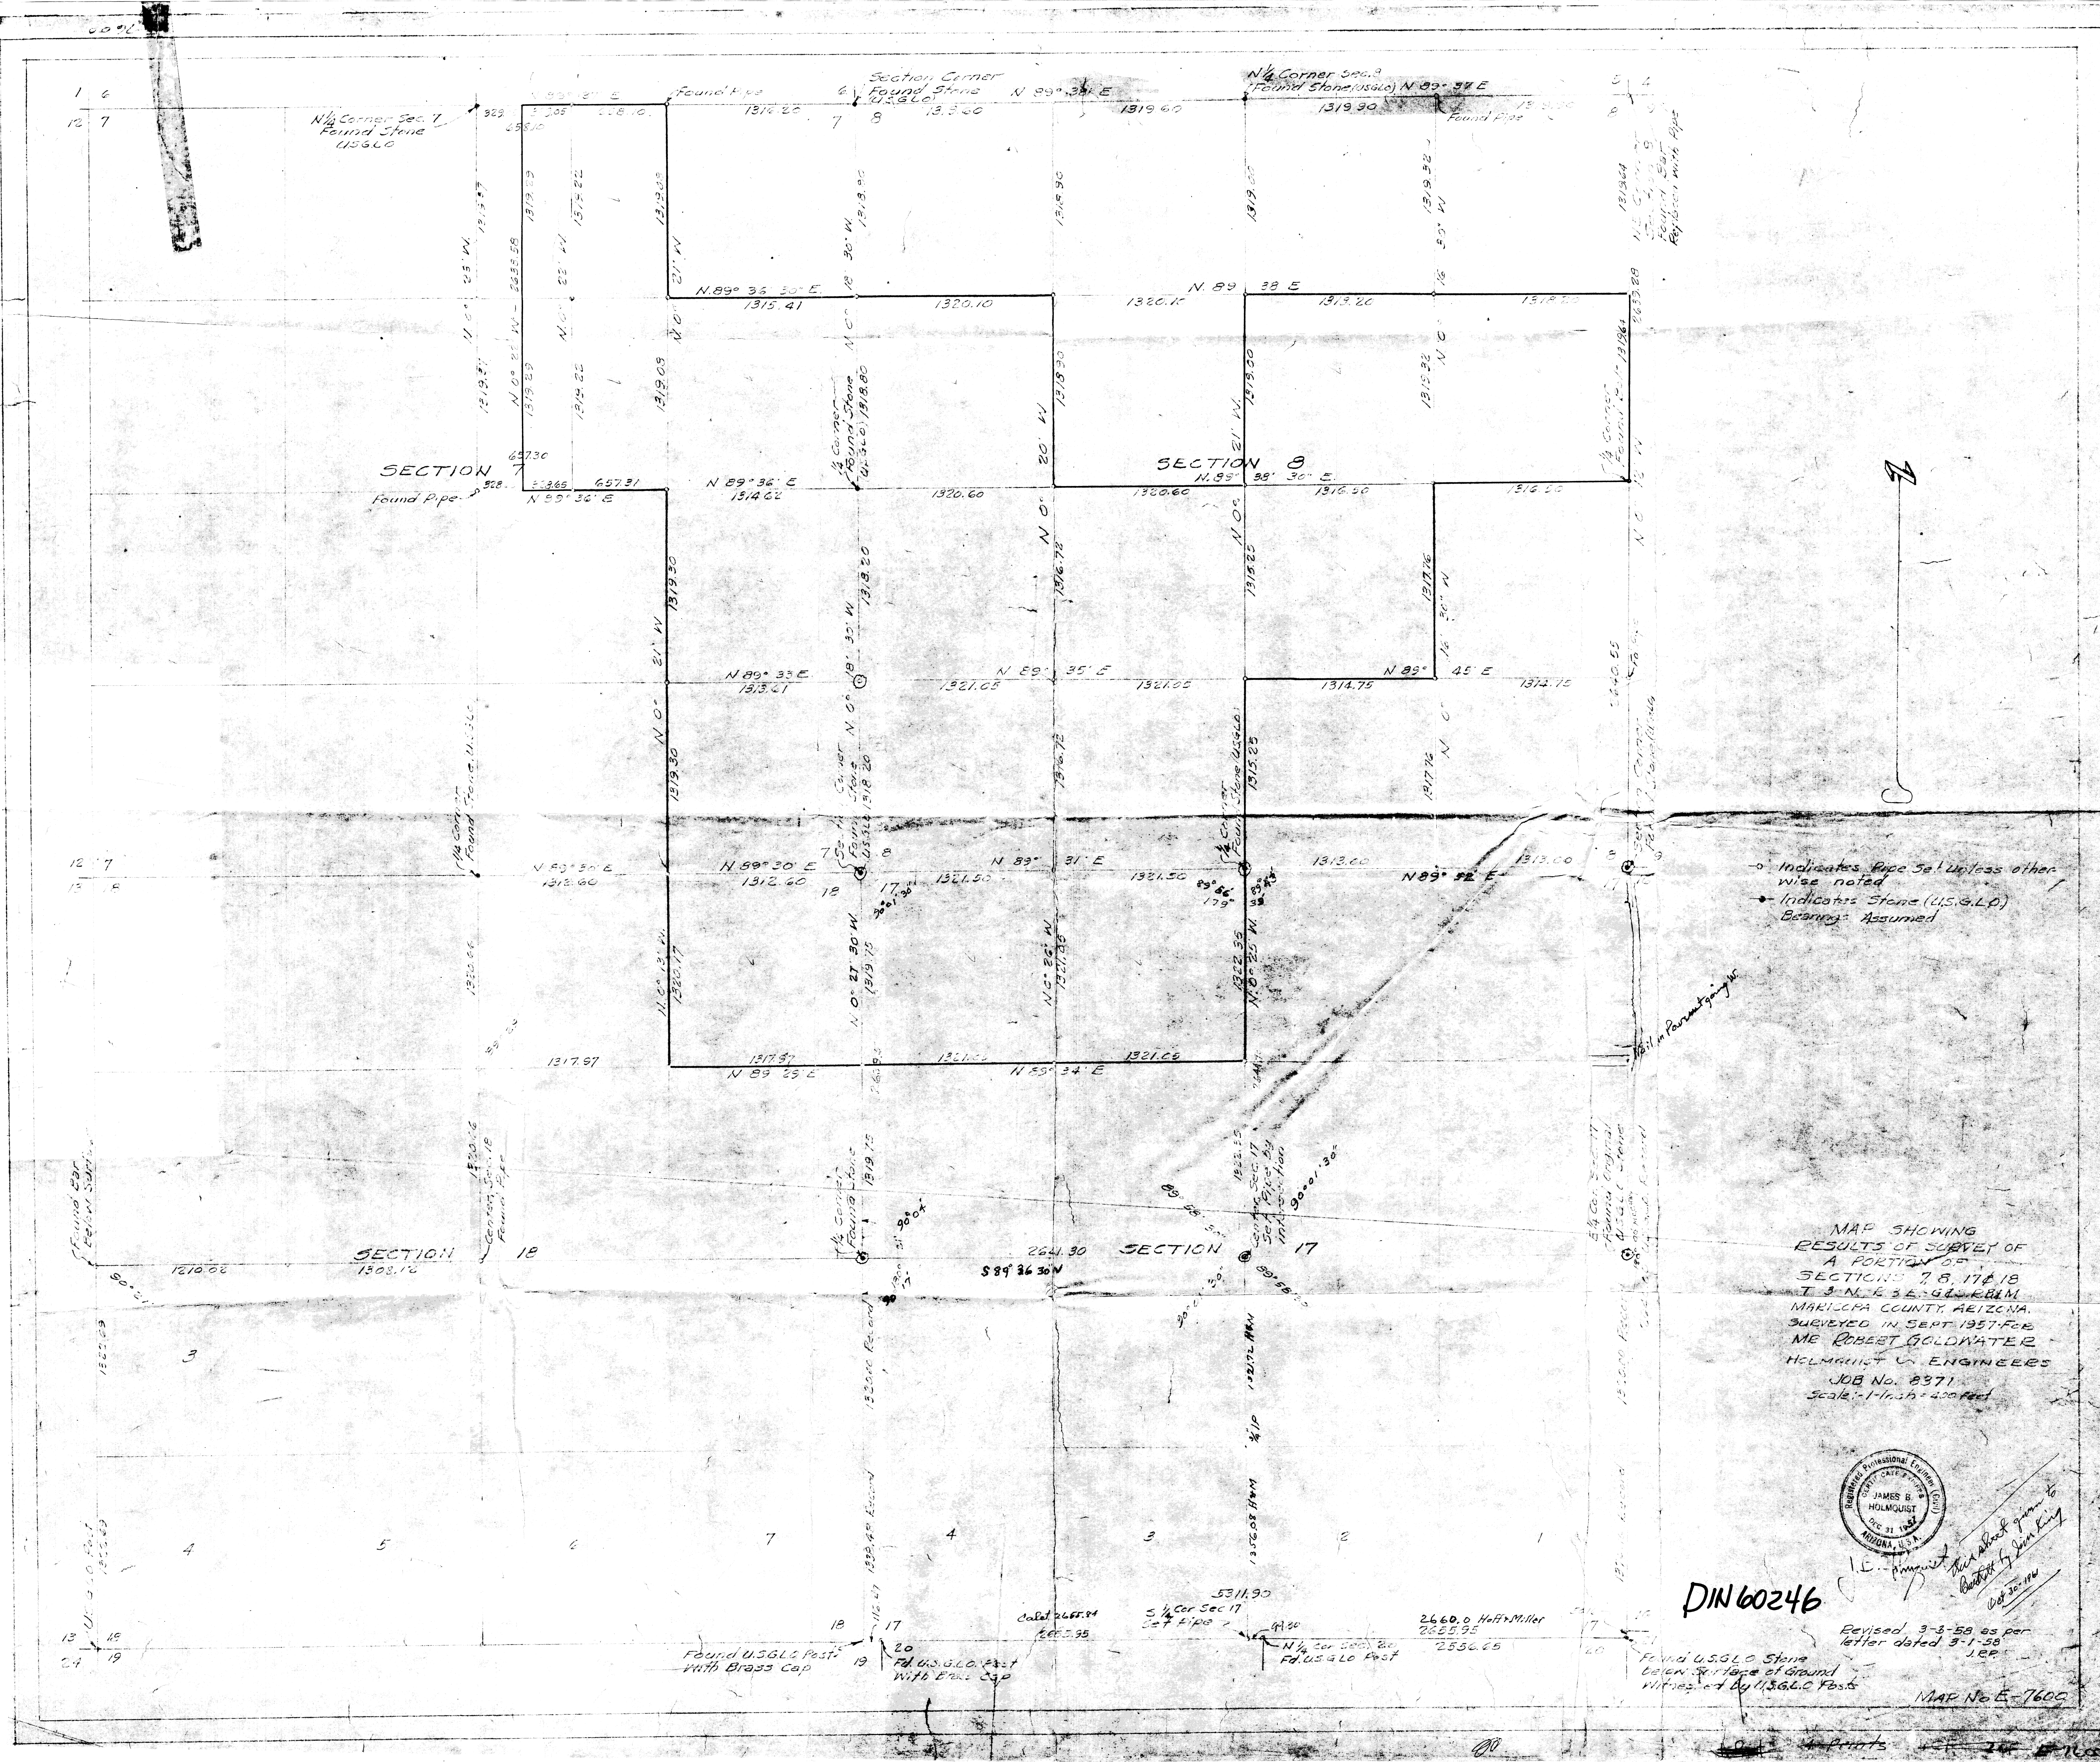
N¼ Corner Sec. 7 Found Stone USGLO
Found Pipe
Section Corner Found Stone (USGLO)
N¼ Corner Sec. 8 (Found Stone (USGLO)
N 89° 38' E
N 89° 37 E
Found Pipe
NE Corner Sec. 8 Found Bar Replaced with Pipe
N.89° 36' 30" E.
1315.41
1320.10
N. 89 38 E
1319.20
1318.20
¼ Corner Found Stone (USGLO) 1318.80
¼ Corner Found Bar 1319.64
2639.28
SECTION 7
SECTION 8
Found Pipe
N 89° 36' E
N 89° 36' E
1314.62
1320.60
N. 89° 38' 30" E.
1316.50
N 89° 33 E
1313.61
N 89° 35' E
1321.05
N 89° 45' E
1314.75
2640.55
¼ Corner Found Stone U.S.G.L.O.
N 89° 30' E
1312.60
N 89° 31' E
1321.50
1313.00
N 89° 52 E
N 0° 27' 30 W
N 0° 26' W
N 0° 25' W
1317.97
N 89 29' E
N 89° 34' E
1321.05
Indicates Pipe Set Unless otherwise noted
Indicates Stone (U.S.G.L.O)
Bearings Assumed
Nail in Pavement going W.
Found Bar Below Surface
Center Sec. 18 Found Pipe
SECTION 18
1210.02
1308.12
¼ Corner Found Stone
2641.30
S 89° 36 30" W
SECTION 17
Center Sec. 17 Set Pipe by intersection
90° 01' 30"
89° 58' 30"
E¼ Cor Sec 17 Found Original U.S.G.L.O Stone
1320.00 Record
1321.72 H&M
1356.08 H&M
1339.49 Record
5311.90
Calet 2665.84
2655.95
S ¼ Cor Sec 17 Set Pipe
N ¼ Cor Sec. 20 Fd. U.S.G.L.O Post
2660.0 Hoff & Miller
2655.95
2556.65
Found U.S.G.L.O Post With Brass Cap
Fd. U.S.G.L.O. Post With Brass Cap
Found U.S.G.L.O Stone below Surface of Ground Witnessed by U.S.G.L.O Posts
MAP SHOWING
RESULTS OF SURVEY OF
A PORTION OF
SECTIONS 7, 8, 17 & 18
T 3 N, R 3 E, G & S R B & M
MARICOPA COUNTY, ARIZONA.
SURVEYED IN SEPT 1957 FOR
MR ROBERT GOLDWATER
HOLMQUIST & ENGINEERS
JOB No. 8371
Scale: 1 Inch = 400 Feet
Registered Professional Engineer (Civil) Certificate Expires JAMES B. HOLMQUIST DEC 31 1957 ARIZONA, U.S.A.
This sheet given to Bartlett by Jim King Oct 30 1961
DIN 60246
Revised 3-3-58 as per letter dated 3-1-58 J.R.P.
MAP No E-7600