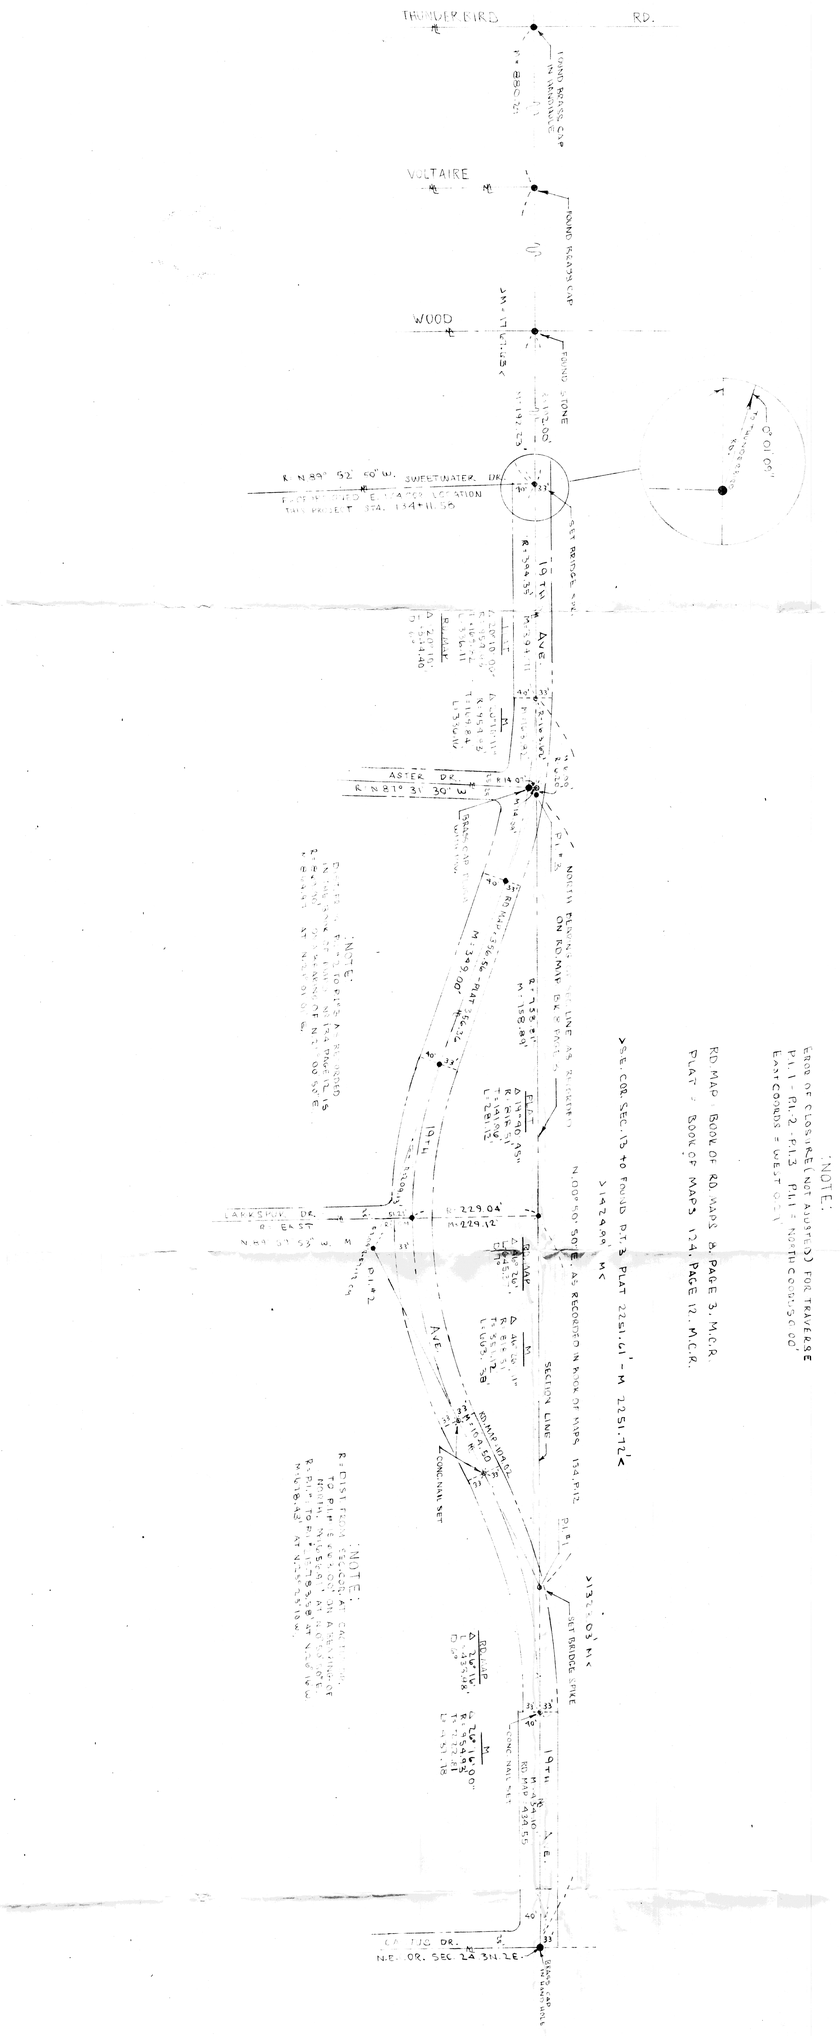

REPORT OF SURVEY

OF

19th Ave. Alignment from Cactus Rd. to Sweetwater Drive Lying in the S1/2 Sec. 13 T 3 N, R 2E and Sec. 18 T 3 N, R 3 E. All in G&S R.B. and M. Maricopa Co. Arizona.

FOR

Arthur Beard Engineers
3426 E. Indian School Rd.
Phoenix Arizona

N

Scale: 1" = 100'

LEGEND

- ● = Monument Found
- ● = Iron Pipe or Iron Bar Found
- ○ = 1/2" I.D. Iron Pipe Tagged L. S. 1681 Set This Survey
- R = Data From Maricopa County Records
- CR = Calculated From R
- M = Measured In Field
- CM = Calculated From M
- +-+-+ = Wire or Wood Fence
- -o-o- = Chain Link Fence
- = Block or Stone Wall

CERTIFICATION: This will certify that the survey shown hereon was done under my supervision during the month of Dec. 1973

ARIZONA SURVEYING SERVICE
5704 N. 27th AVENUE, PHOENIX, ARIZONA
Drawing No. EFL-73-11786 Phone: 242-0539

DIN 60249