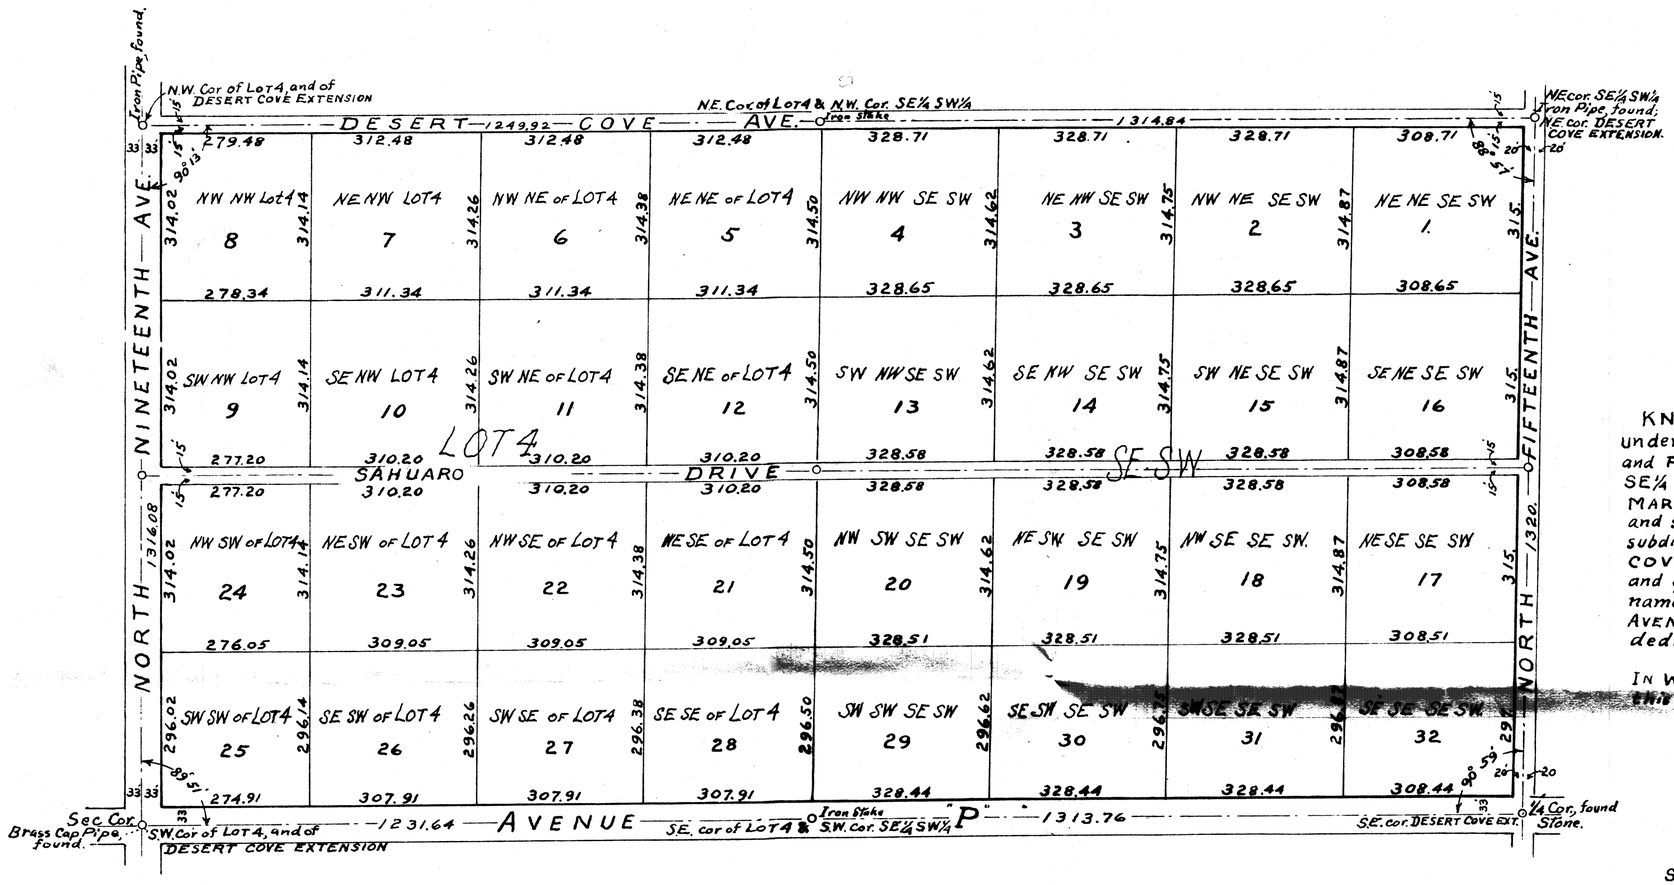

DESERT COVE EXTENSION

A SUBDIVISION OF LOT 4 & SE¼ SW¼ OF SEC. 19, T. 3 N., R. 3 E., G.& S.R.B.&M., MARICOPA CO., ARIZONA.

DEDICATION

KNOW ALL MEN BY THESE PRESENTS: That the undersigned: WM. I LIVELY, a bachelor; and J. M. KELLOGG and PAULINE A. KELLOGG, his wife; owners of all of LOT 4 and the SE¼ of the SW¼ of Section 19, T3N-R3E, G.& S.R. B. & M., MARICOPA COUNTY, ARIZONA; have caused the same to be surveyed and subdivided and platted, as shown hereon; which property, so subdivided and platted, shall hereafter be know as DESERT COVE EXTENSION; and said plat sets forth the location, and gives the Number and the dimensions of each Lot, and the name and dimensions of each AVENUE and DRIVE, which AVENUES and DRIVE, as shown hereon, are hereby dedicated to the use of the Public.

IN WITNESS WHEREOF, We have hereunto set our hands and seals this day of May, 1945.

ACKNOWLEDGEMENT

STATE OF ARIZONA:
COUNTY OF MARICOPA: S.S.

The foregoing instrument was acknowledged before me by Wm. I Lively, a bachelor, and by J. M. Kellogg and Pauline A. Kellogg, his wife, this day of May, 1945.

My commission will expire 194

NOTARY PUBLIC.

CERTIFICATE OF SURVEY

I hereby certify the Survey and the Plat thereof as shown hereon, were made by me in the month of April, 1945.

Wm H Bartlett
REGISTERED LAND SURVEYOR
31 So. 1st AVE., PHOENIX, ARIZONA.

DIN 60266