CERTIFICATE OF SURVEY

I hereby certify the survey and the plat thereof as shown hereon, were made by me in the summer of 1946.

Wm. H. Bartlett
REGISTERED LAND SURVEYOR
31 So. 1st. Ave., Phoenix,
ARIZONA.

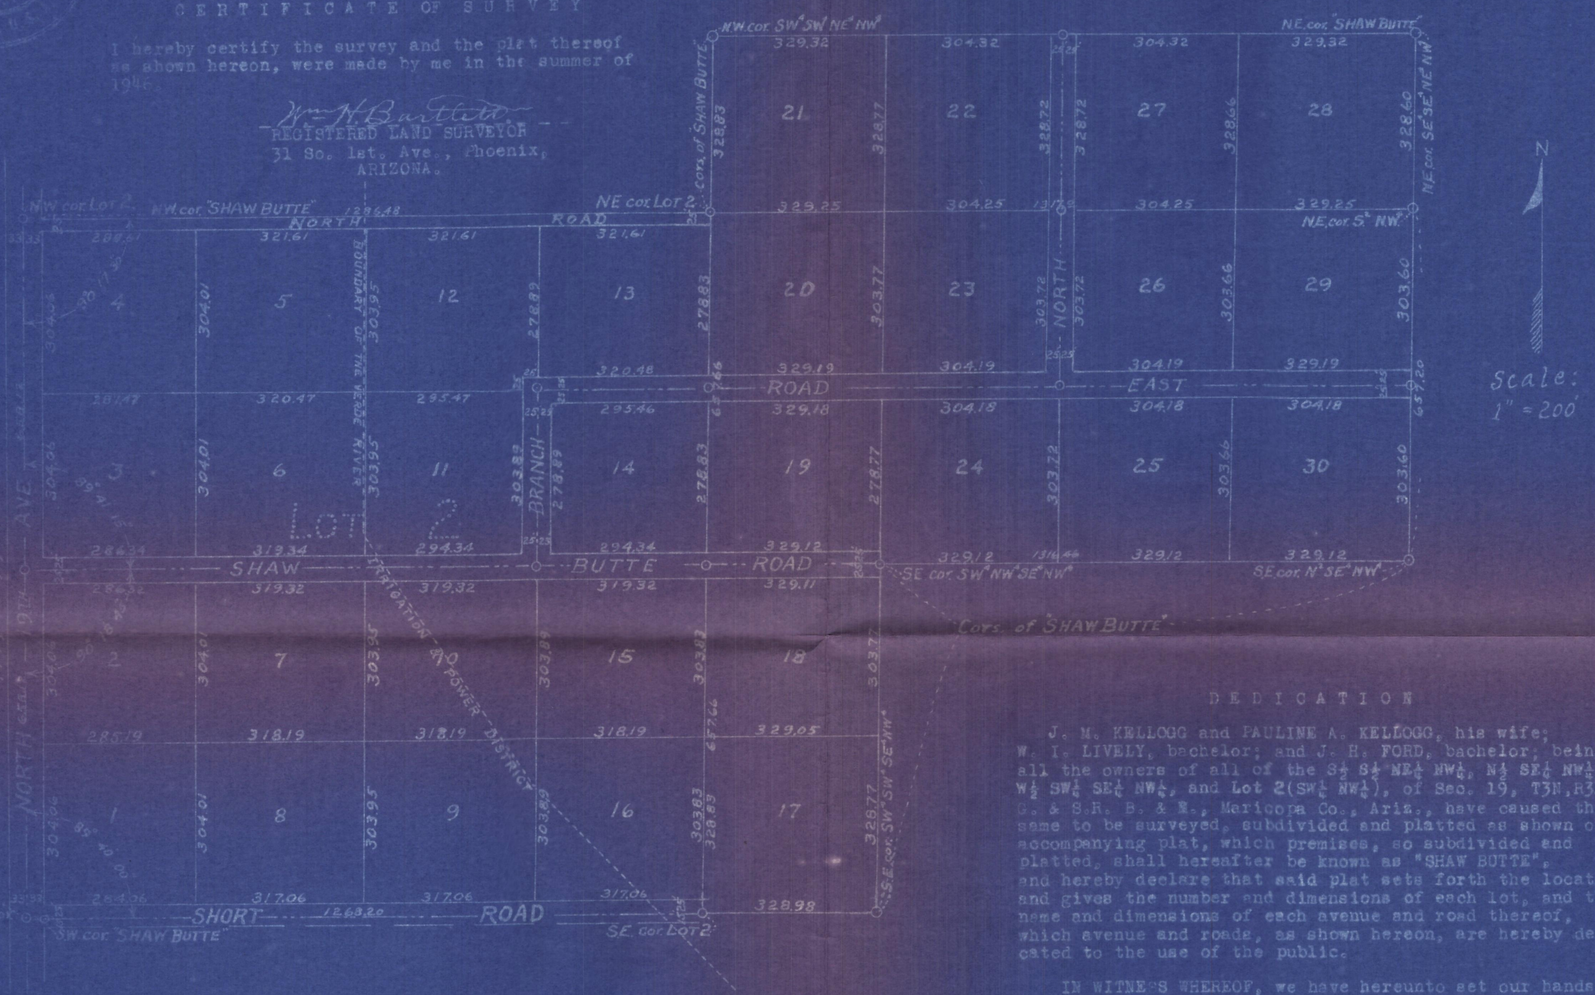

SHAW BUTTE

A SUBDIVISION OF THE
S½ S½ NE¼ NW¼, N½ SE¼ NW¼,
W½ SW¼ SE¼ NW¼, & LOT 2,
SEC. 19, T3N, R3E,
G.&S.R. B.& M.
MARICOPA CO., ARIZONA.

DEDICATION

J. M. KELLOGG and PAULINE A. KELLOGG, his wife; W. I. LIVELY, bachelor; and J. H. FORD, bachelor; being all the owners of all of the S½ S½ NE¼ NW¼, N½ SE¼ NW¼, W½ SW¼ SE¼ NW¼, and Lot 2 (SW¼ NW¼), of Sec. 19, T3N, R3E, G. & S.R. B. & M., Maricopa Co., Ariz., have caused the same to be surveyed, subdivided and platted as shown on accompanying plat, which premises, so subdivided and platted, shall hereafter be known as "SHAW BUTTE", and hereby declare that said plat sets forth the location and gives the number and dimensions of each lot, and the name and dimensions of each avenue and road thereof, which avenue and roads, as shown hereon, are hereby dedicated to the use of the public.

IN WITNESS WHEREOF, we have hereunto set our hands and seals this day of 1946.

STATE OF ARIZONA)
COUNTY OF MARICOPA) ss.

The foregoing instrument was acknowledged before me by W. I. LIVELY, J. M. KELLOGG, PAULINE A. KELLOGG, and J. H. FORD, this day of 1946.

My commission will expire 194 .

NOTARY PUBLIC

DIN 60270

19, 3N-3E