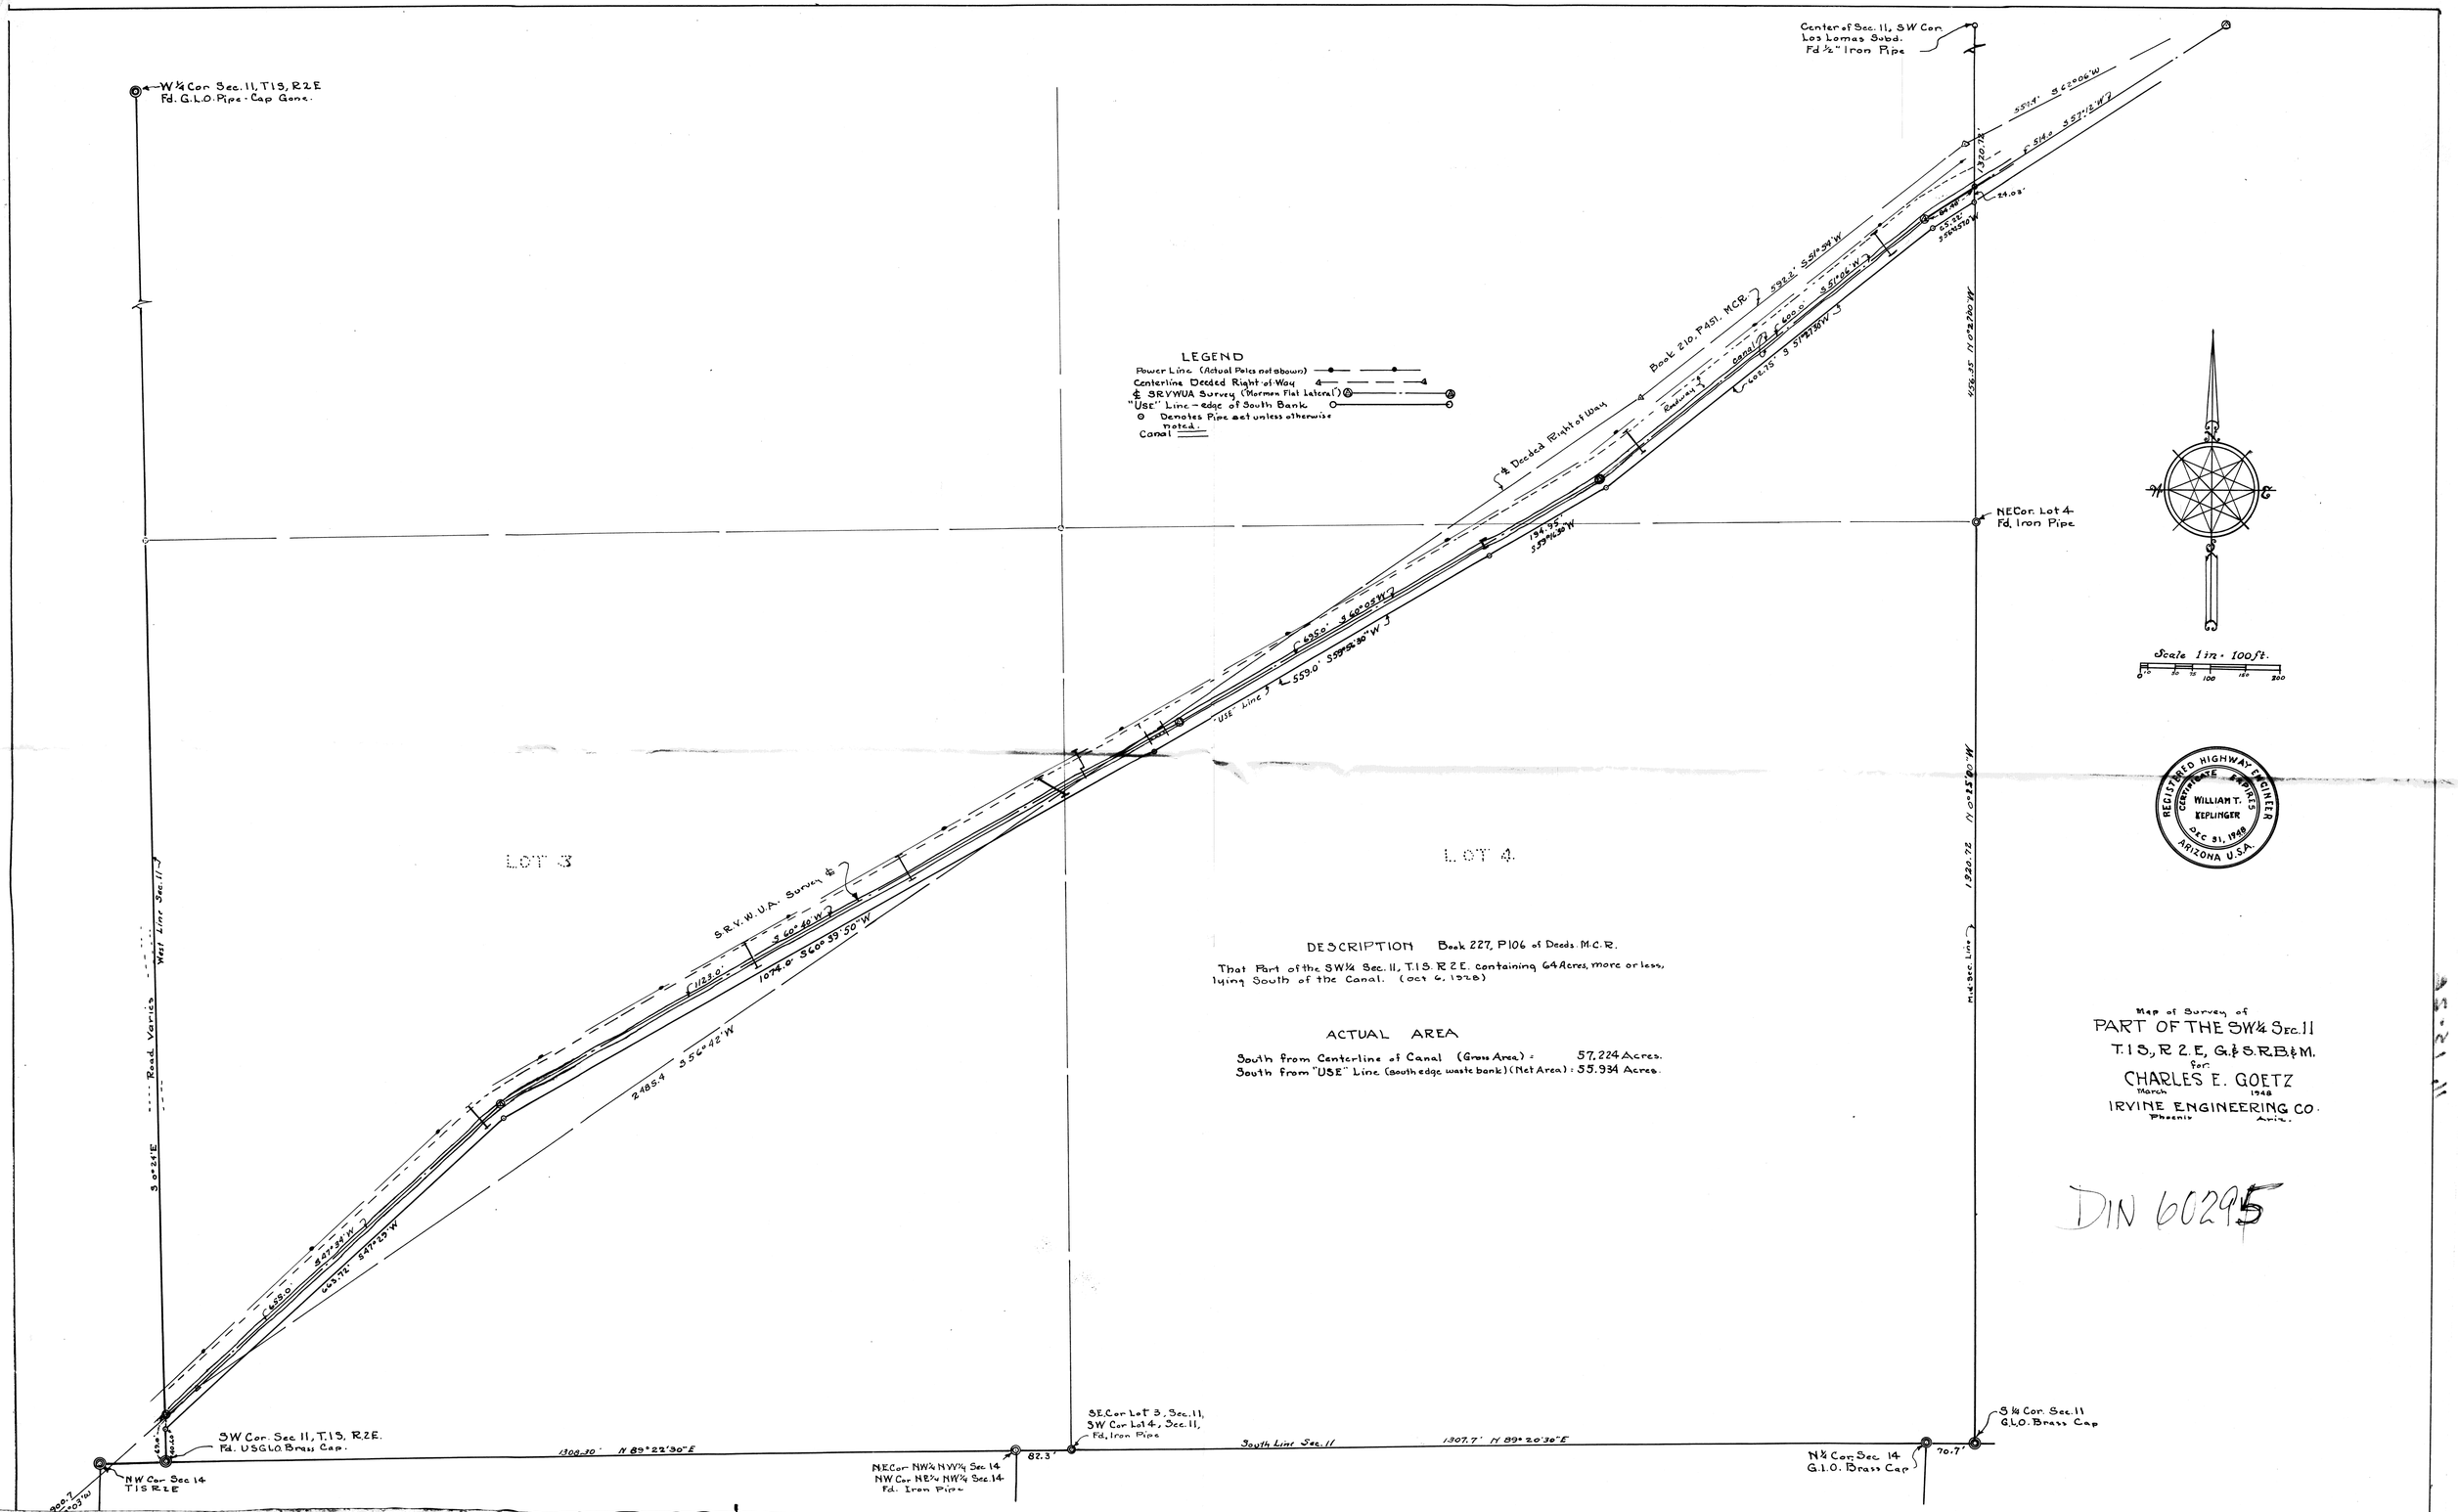
W¼ Cor Sec. 11, T1S, R2E
Fd. G.L.O. Pipe - Cap Gone.
Center of Sec. 11, SW Cor
Los Lomas Subd.
Fd ½" Iron Pipe
LEGEND
Power Line (Actual Poles not shown)
Centerline Deeded Right-of-Way
℄ SRVWUA Survey (Mormon Flat Lateral)
"USE" Line - edge of South Bank
Denotes Pipe set unless otherwise noted.
Canal
Book 210, P451, M.C.R.
℄ Deeded Right of Way
Roadway
Canal
"USE" Line
S.R.V.W.U.A. Survey ℄
LOT 3
LOT 4
Road Varies
West Line Sec. 11
NE Cor. Lot 4
Fd. Iron Pipe
Scale 1 in. 100 ft.
REGISTERED HIGHWAY ENGINEER
CERTIFICATE EXPIRES
WILLIAM T. KEPLINGER
DEC 31, 1948
ARIZONA U.S.A.
DESCRIPTION Book 227, P106 of Deeds M.C.R.
That Part of the SW¼ Sec. 11, T1S. R2E. containing 64 Acres, more or less, lying South of the Canal. (oct 6, 1928)
ACTUAL AREA
South from Centerline of Canal (Gross Area) = 57.224 Acres.
South from "USE" Line (south edge waste bank) (Net Area) = 55.934 Acres.
Map of Survey of
PART OF THE SW¼ SEC. 11
T. 1 S., R 2 E., G.&S.R.B.&M.
for
CHARLES E. GOETZ
March 1948
IRVINE ENGINEERING CO.
Phoenix Ariz.
DIN 60295
SW Cor. Sec 11, T.1S. R.2E.
Fd. USGLO Brass Cap.
NW Cor Sec 14
T1S R2E
N.E. Cor NW¼ NW¼ Sec 14
NW Cor NE¼ NW¼ Sec. 14
Fd. Iron Pipe
SE Cor Lot 3, Sec. 11,
SW Cor Lot 4, Sec. 11,
Fd. Iron Pipe
South Line Sec. 11
N¼ Cor. Sec 14
G.L.O. Brass Cap
S¼ Cor. Sec. 11
G.L.O. Brass Cap